



NORTH

0

10.0

30.0

50.0

75.0m

The copyright of this drawing is vested with Corstorphine & Wright Ltd and must not be copied or reproduced without the consent of the company.

P-00

Planning issue.

Rev.

Description

17.12.24

AJH

DH

Date

Drw.

Chk.

Key:

Site boundary

Client

Skybridge Property

Project

Mercia Student Village

Drawing Title

Existing Site Location Plan

Drawing Status

PLANNING

Corstorphine & Wright

Birmingham Studio

Alpha Building, Suffolk Street Queensway, Birmingham, B1 1TT

0121 737 8350

corstorphine-wright.com

bsi

Design and Construction KITEMARK

Drawing No.

24156-CWA-ZZ-00-DR-A-0002

Revision

P-00

Project No.

24156

Drawn

LF

Checked

DH

Size



A3

Scale

1 : 1250

Date

11.11.2024

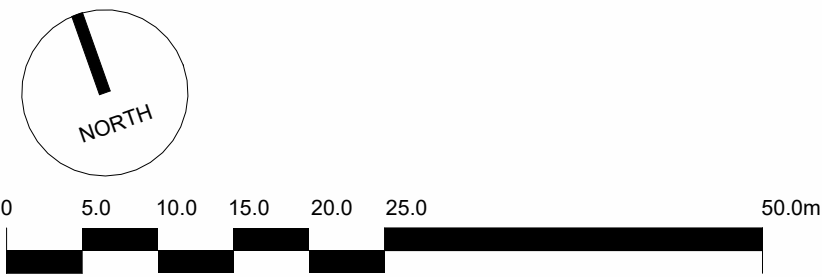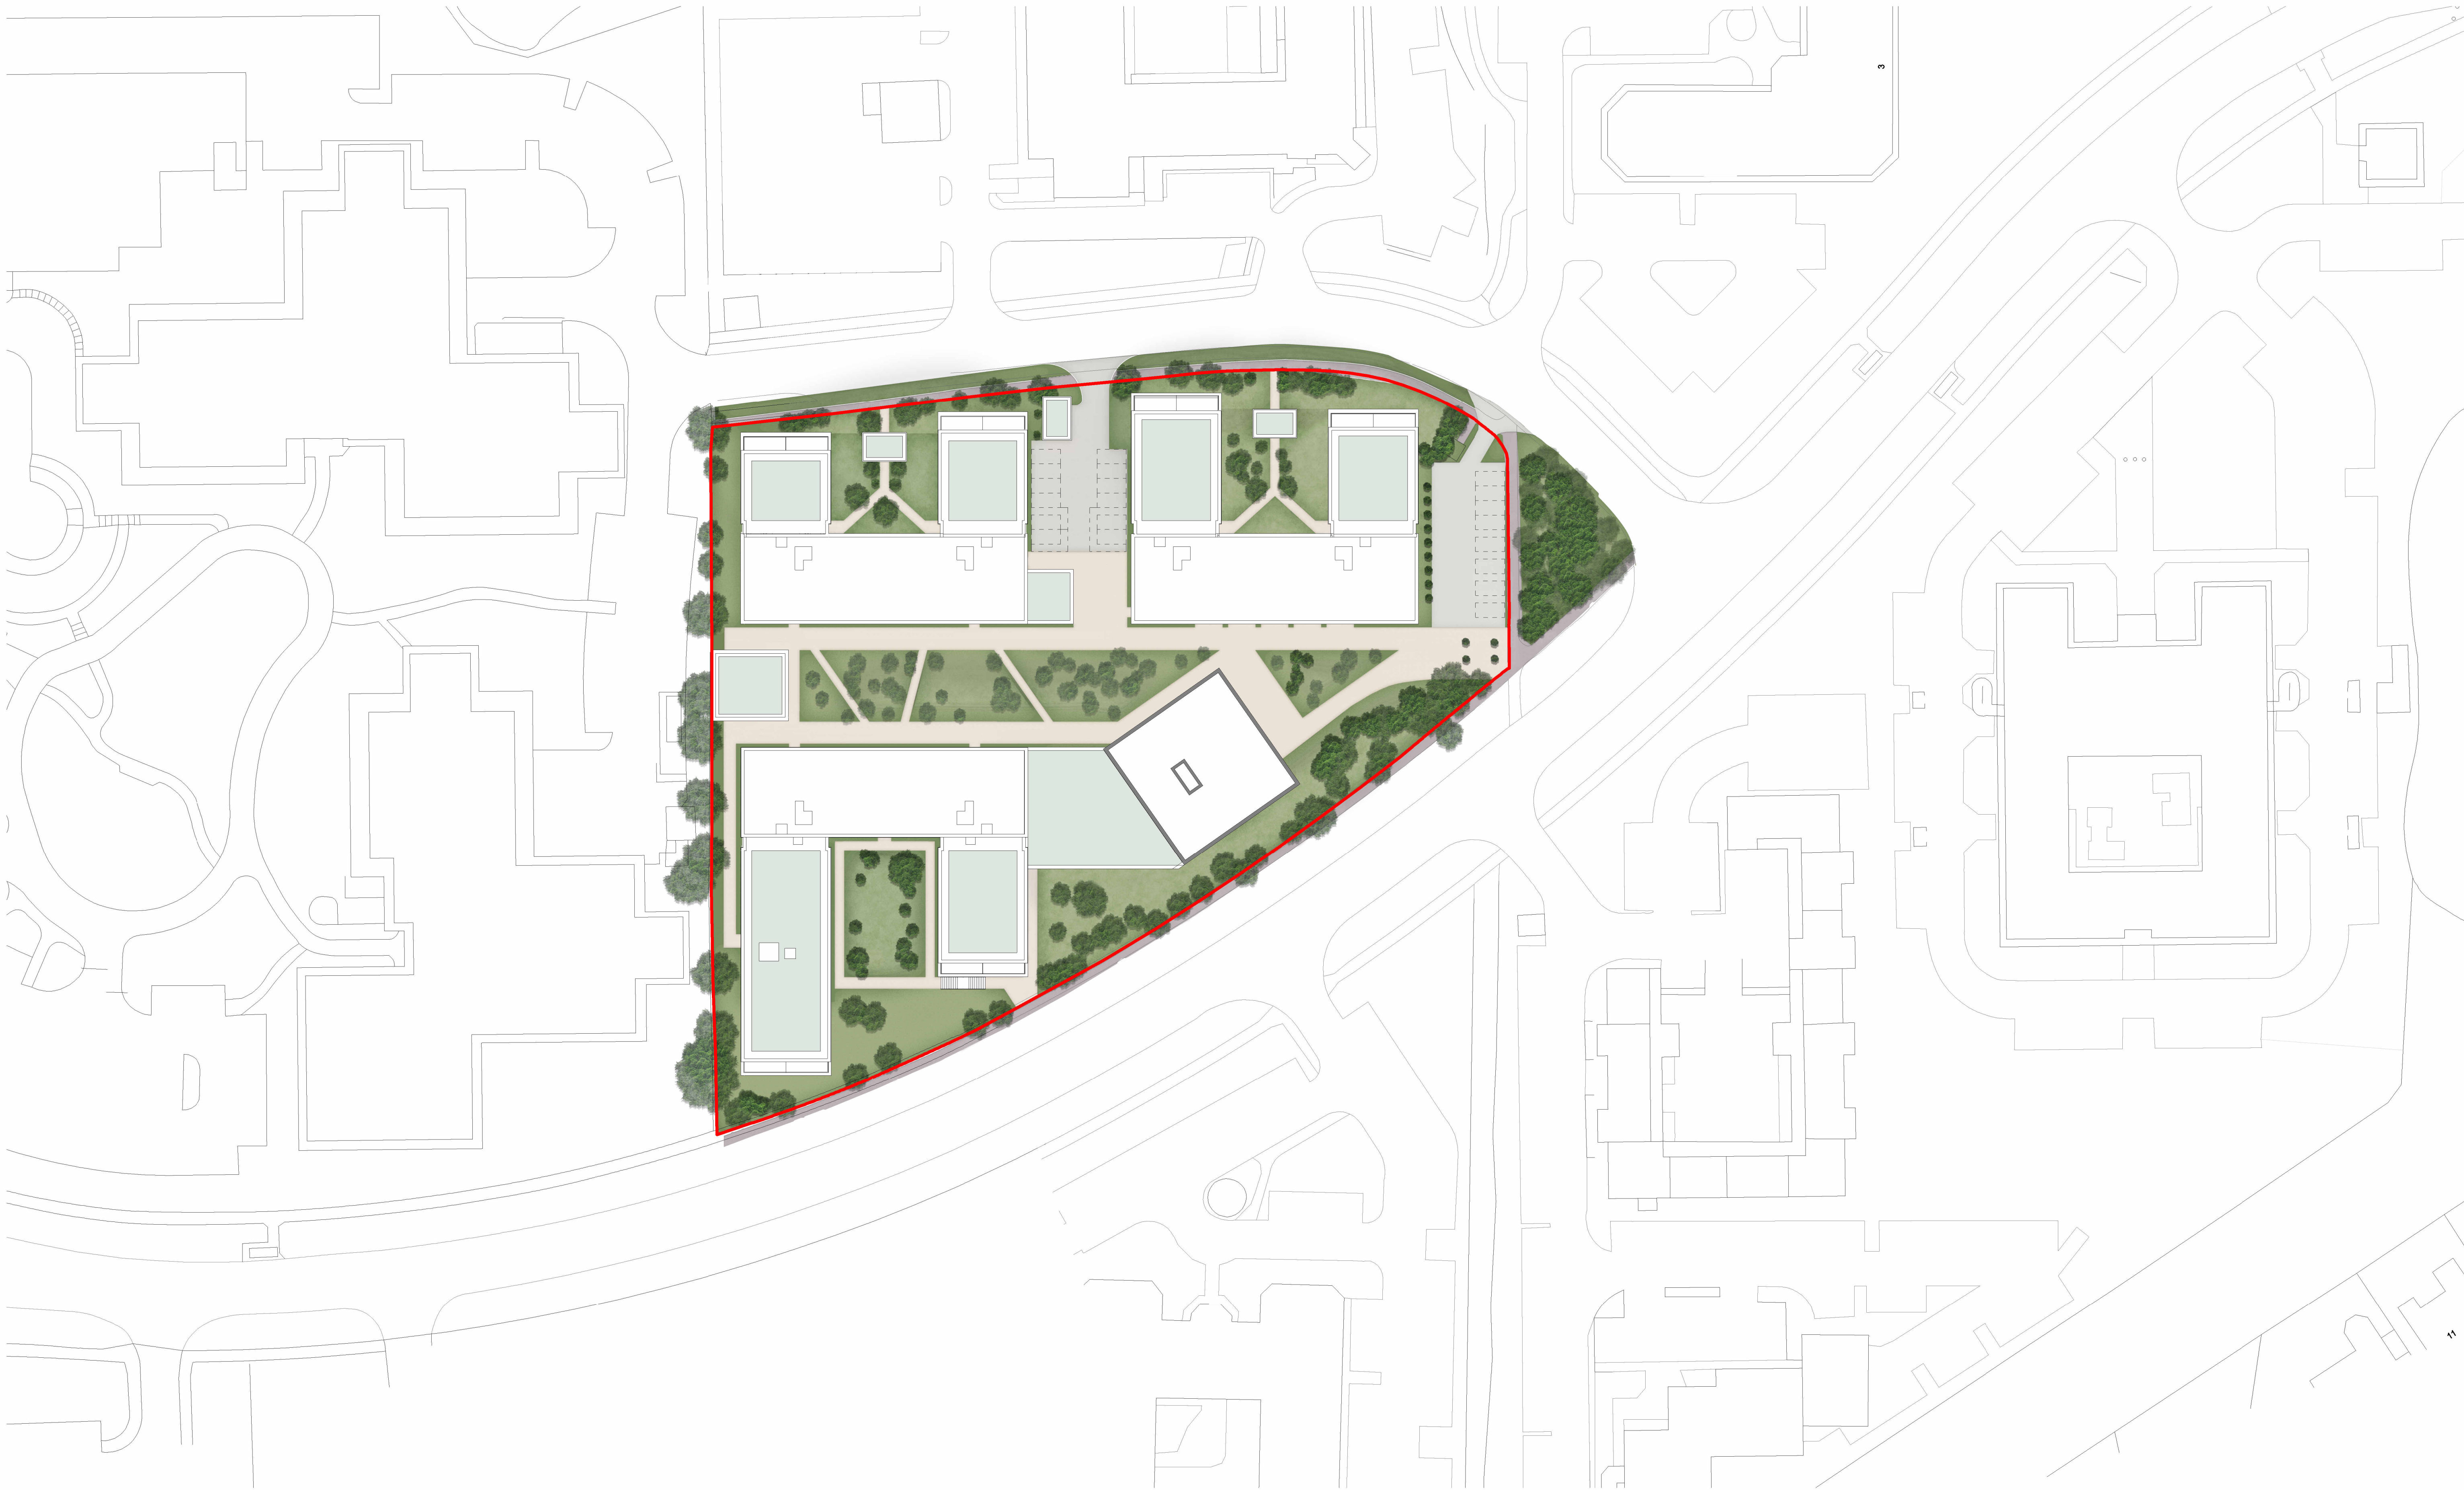

The copyright of this drawing is vested with Corstorphine & Wright Ltd and must not be copied or reproduced without the consent of the company.

P-01 Planning Updates
P-00 Planning issue.
Rev. Description

08.07.25	TM	NI
17.12.24	AJH	DH
Date	Draw.	Chk.

Key:
Site boundary
Retained vegetation

Client:
Skybridge Property

Project:
Mercia Student Village

Drawing Title:
Proposed Aerial Site Plan

Drawing Status:
PLANNING

Corstorphine & Wright

Birmingham Studio
Alpha Building, Suffolk Street Queensway, Birmingham, B1 1TT
0121 737 8350


corstorphine-wright.com

Drawing No.
24156-CWA-XX-XX-DR-A-0100


Project No.	Drawn	Checked	Size	Scale	Date
24156	MF	DH	A1	1 : 500	15.11.2024




Revision
P-01

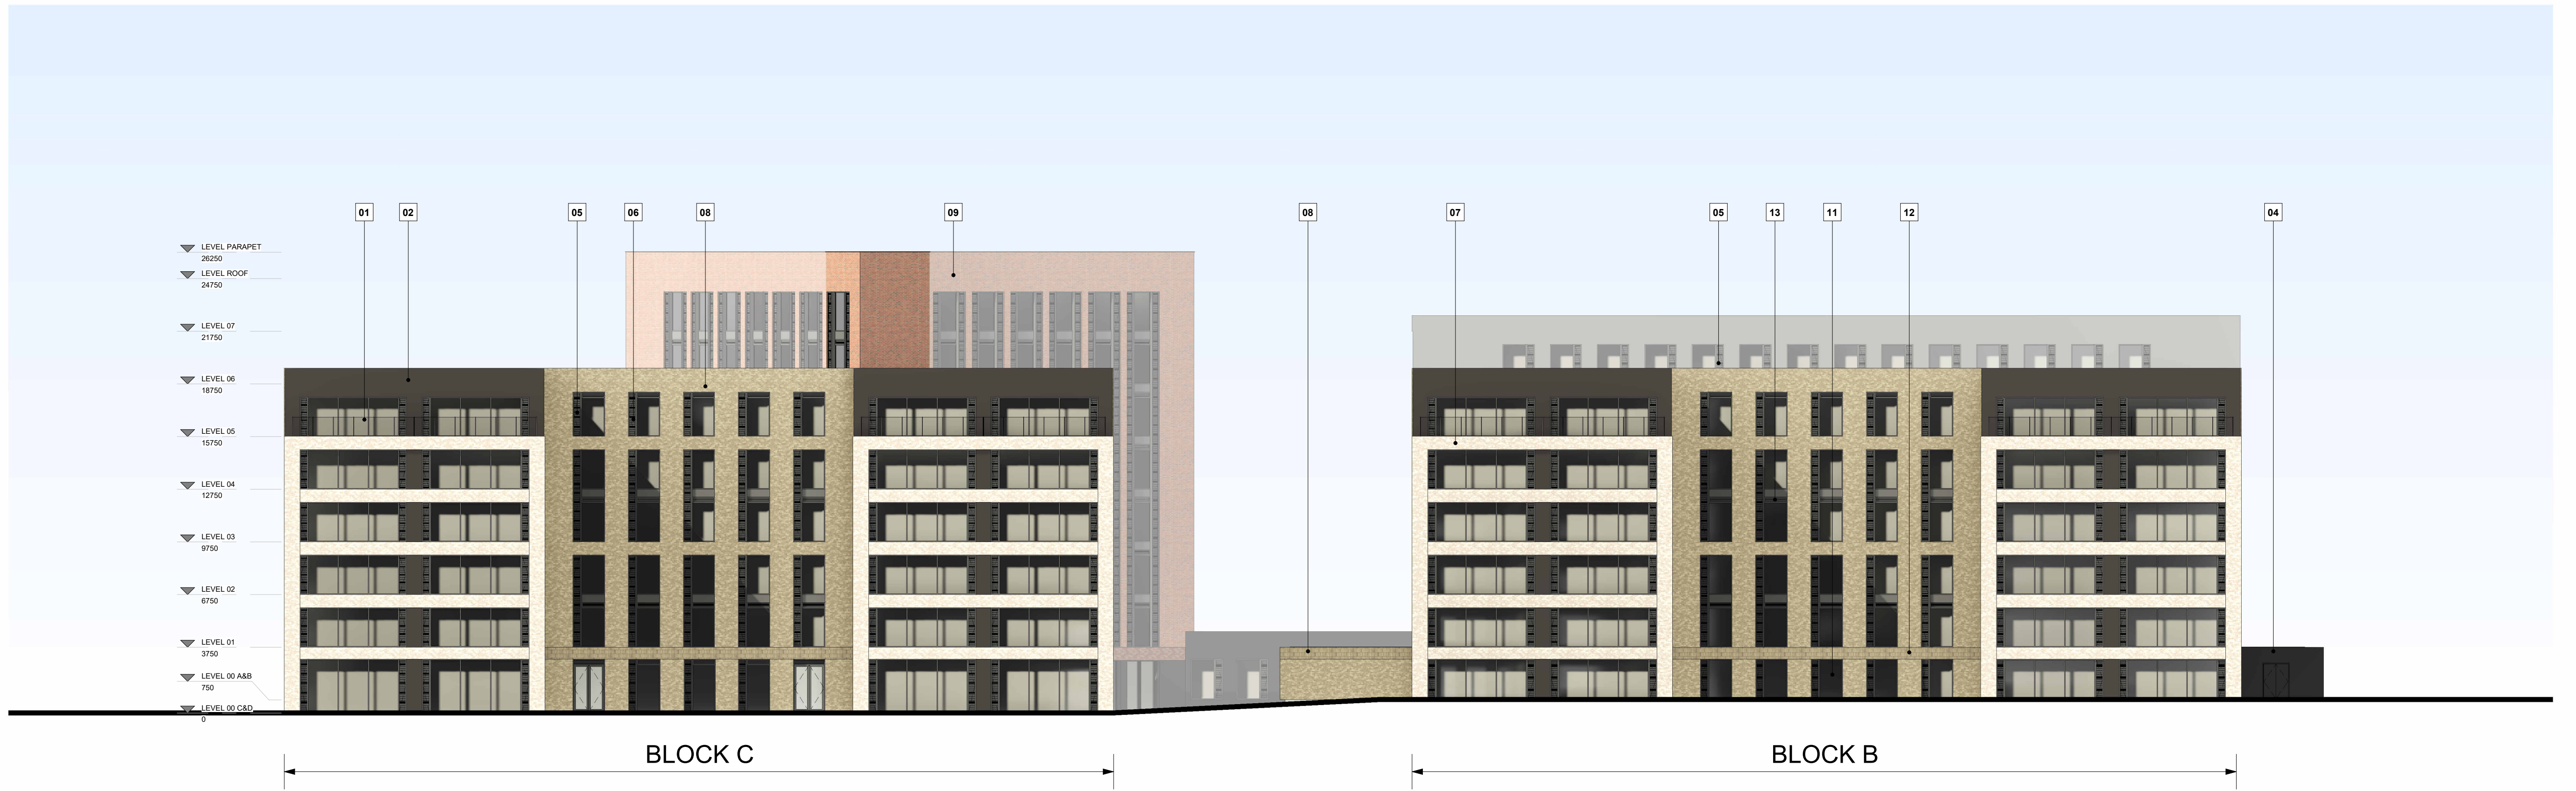

A Proposed North Elevation
1 : 200

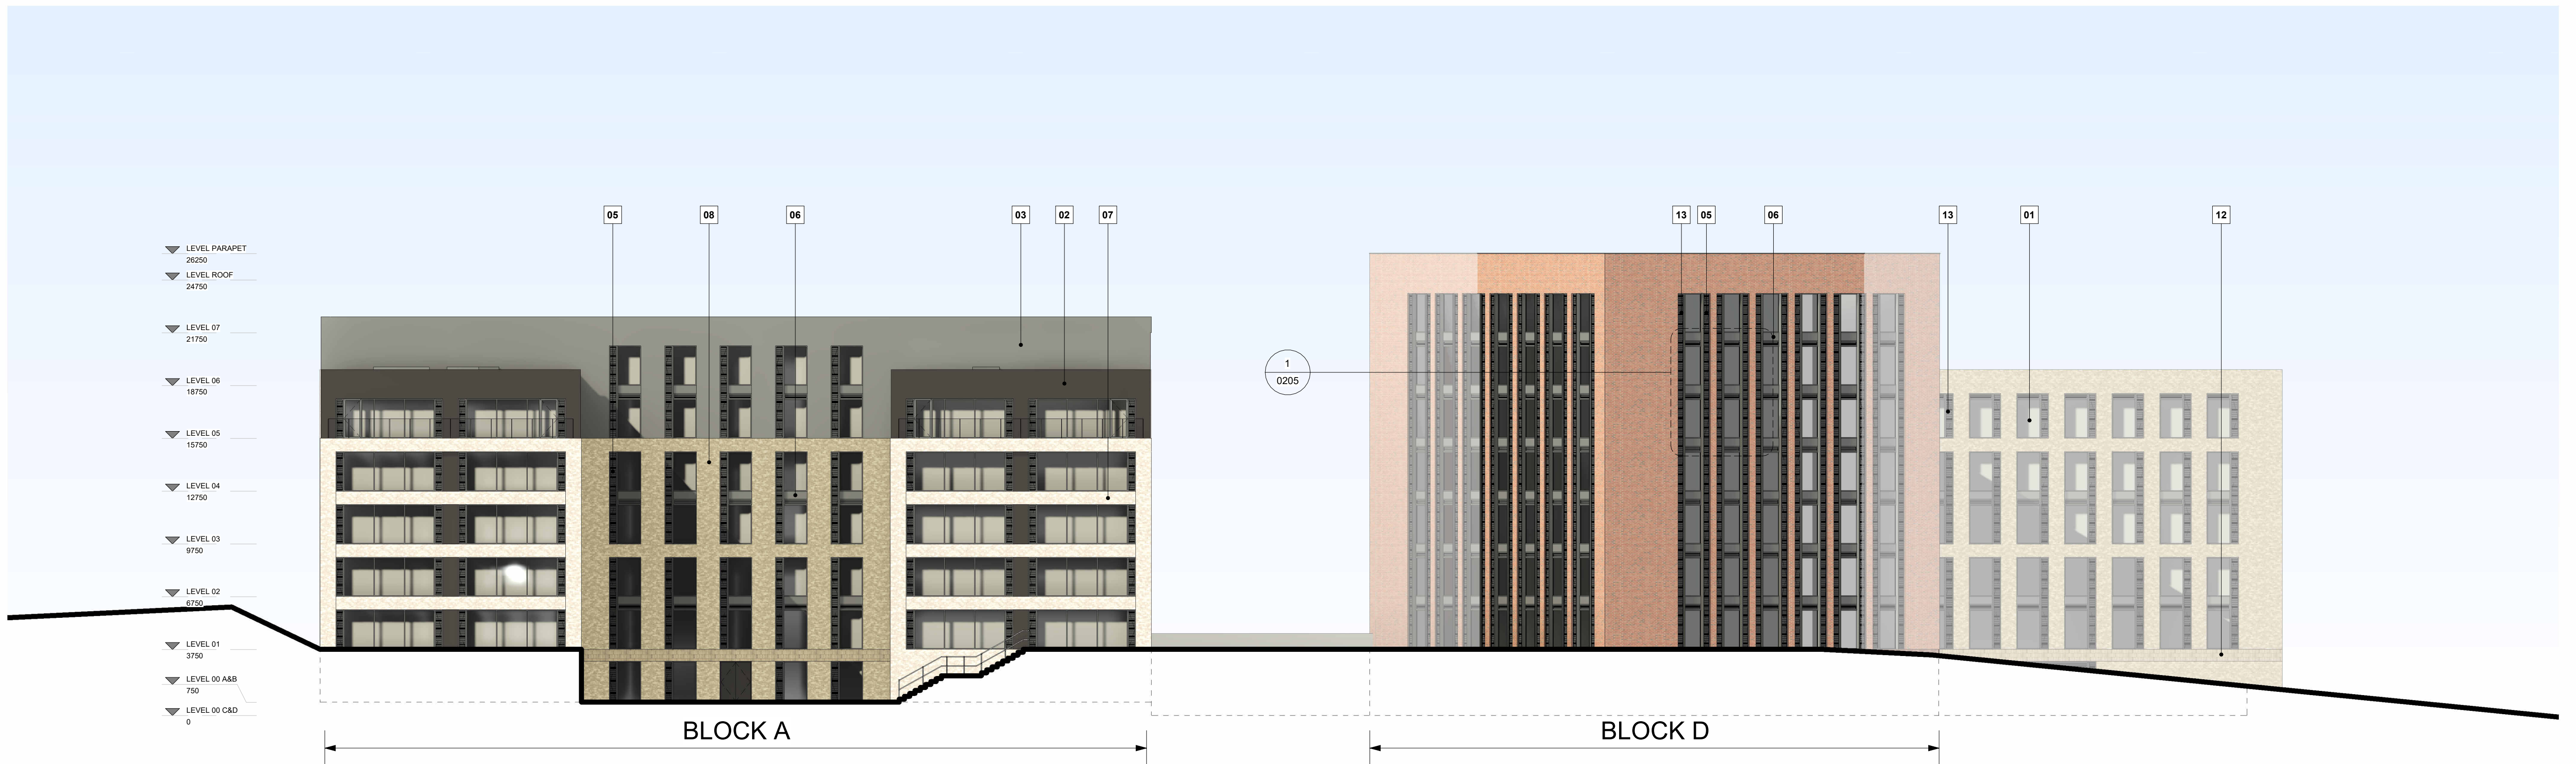

B Proposed South Elevation
1 : 200

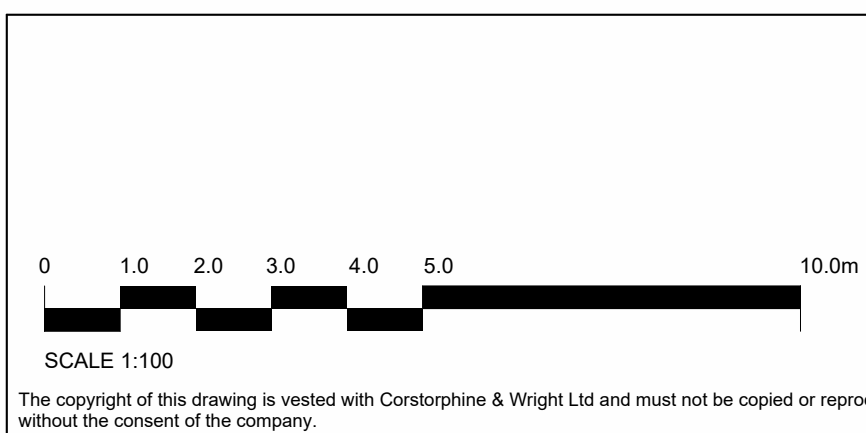


P-01 Planning Updates
P-00 Planning Issue

08.07.25 TM NI
17.12.24 AJH DH
Date Draw Chk

Material Key:

- | | |
|--|--------------------------------------|
| 01 Clear glazing | 09 Facing brickwork - Type 03 |
| 02 Rainscreen cladding - Type 01 | 10 Feature building signage zone |
| 03 Rainscreen cladding - Type 02 | 11 External door PPC Solid or Glazed |
| 04 Rainscreen cladding - Type 03 | 12 Feature brickwork banding |
| 05 PPC louvre - inward opening window behind | 13 PPC louvre - fixed |
| 06 PPC spandrel panel to match window frame | 14 Feature brickwork detailing |
| 07 Facing brickwork - Type 01 | |
| 08 Facing brickwork - Type 02 | |

Key Plan

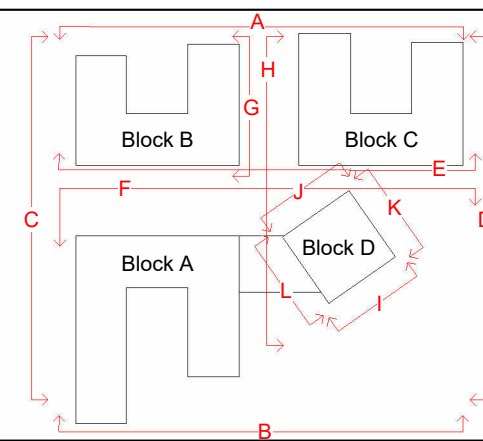

Client:
Skybridge Property

Project:
Mercia Student Village

Drawing Title:
GA Elevation - A & B

Drawing Status:
PLANNING

Corstorphine & Wright


Birmingham Studio
Alpha Building, Suffolk Street Queensway, Birmingham, B1 1TT
0121 737 8350
corstorphine-wright.com

Drawing No.
24156-CWA-XX-ZZ-DR-A-0201


Project No.	Drawn	Checked	Size	Scale	Date
24156	MF	DH	A1	As indicated	15.11.2024



Revision
P-01

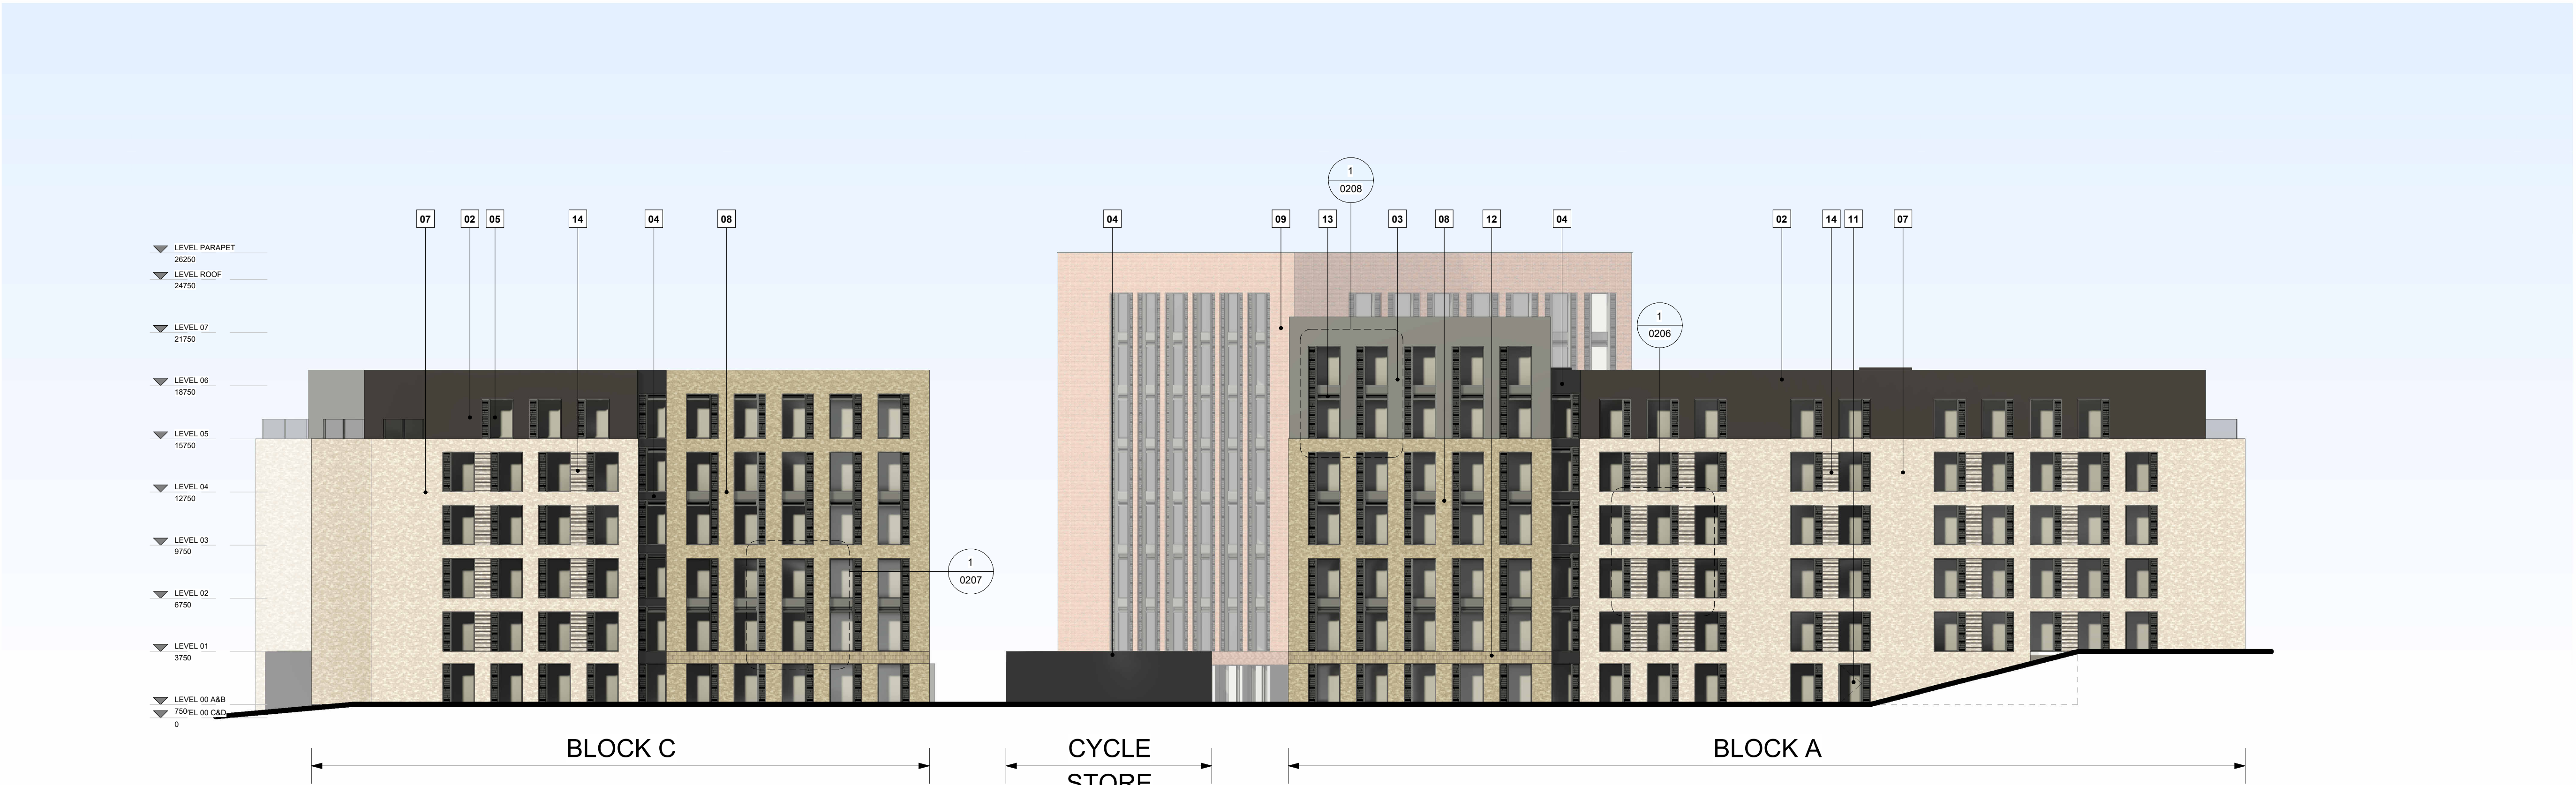

C Proposed West Elevation
1 : 200

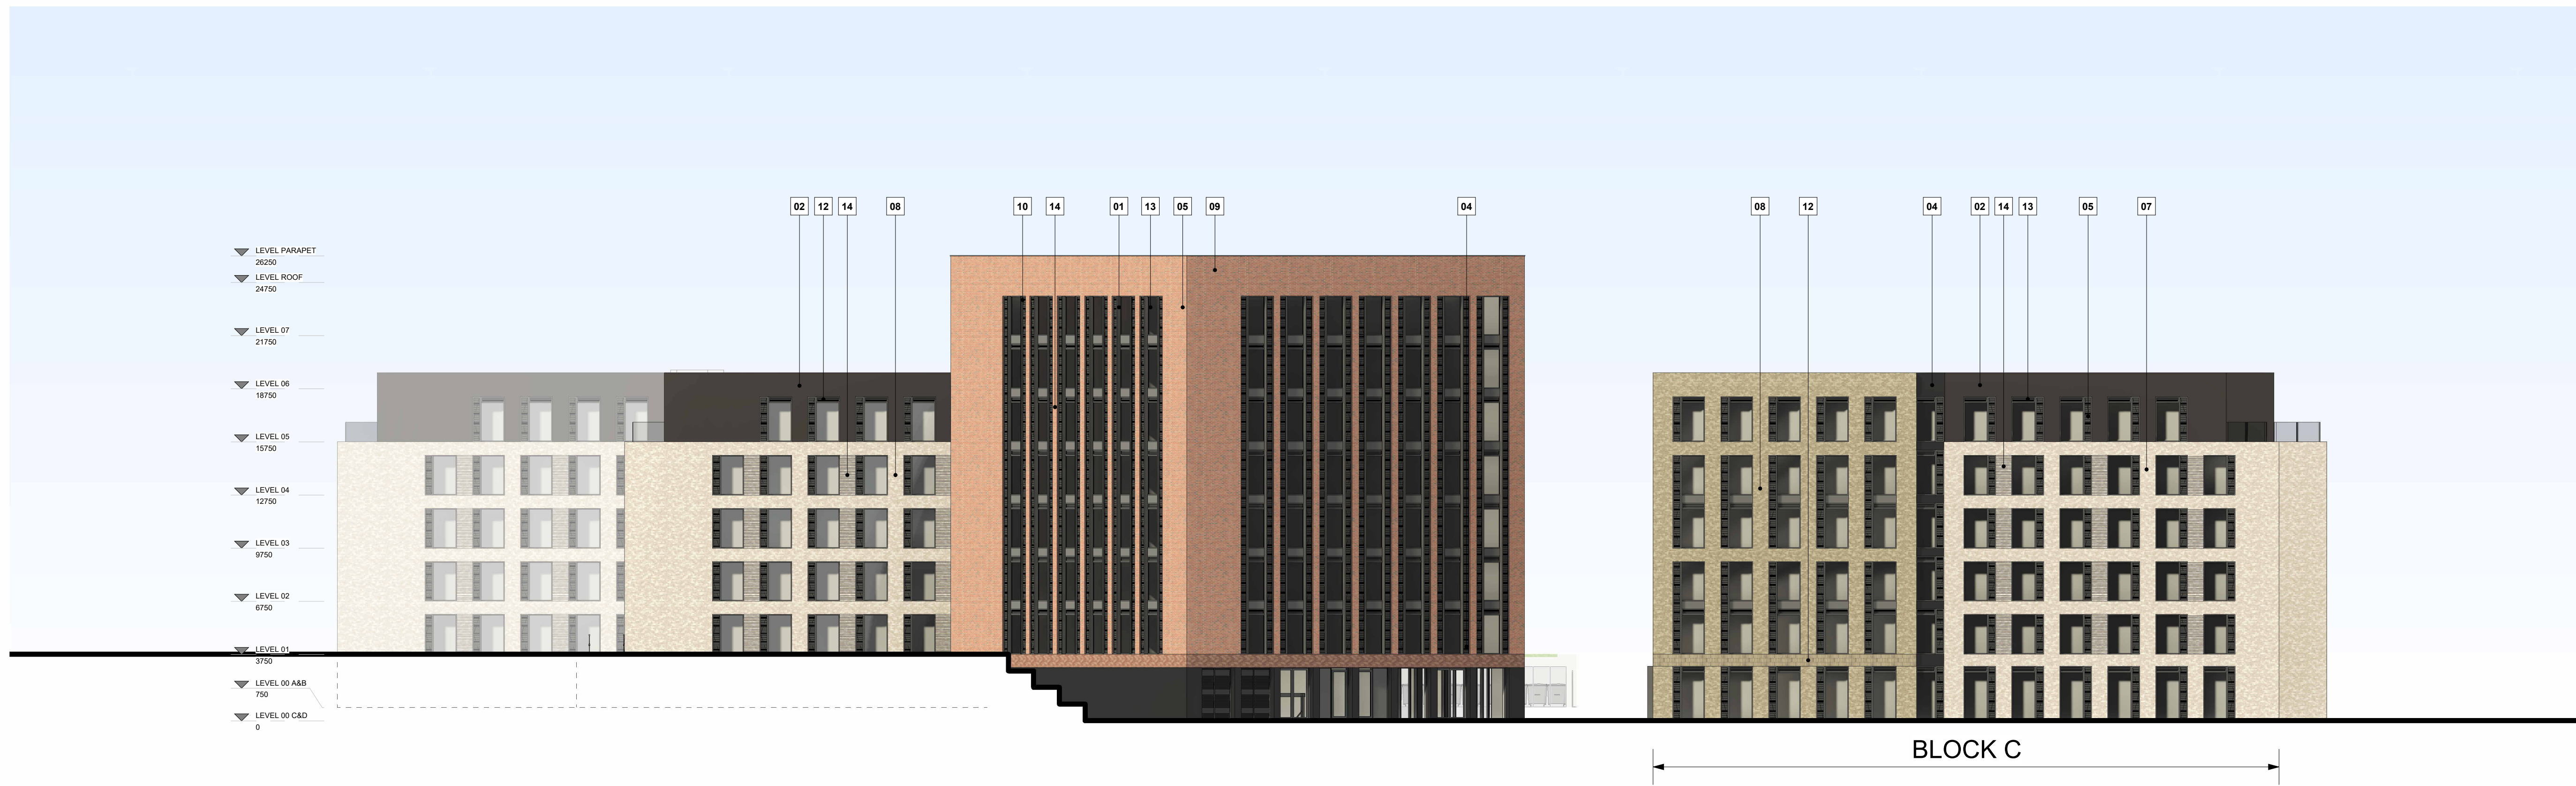

D Proposed East Elevation
1 : 200

0 1.0 2.0 3.0 4.0 5.0 10.0m

SCALE 1:100

The copyright of this drawing is vested with Corstorphine & Wright Ltd and must not be copied or reproduced without the consent of the company.

P-01 Planning Updates

P-00 Planning issue.

Rev.	Description
08.07.25	TM NI
17.12.24	AJH DH
Date	Draw. Chk.

Material Key:

01	Clear glazing	09	Facing brickwork - Type 03
02	Rainscreen cladding - Type 01	10	Feature building signage zone
03	Rainscreen cladding - Type 02	11	External door PPC Solid or Glazed
04	Rainscreen cladding - Type 03	12	Feature brickwork banding
05	PPC louvre - inward opening window behind	13	PPC louvre - fixed
06	PPC spandrel panel to match window frame	14	Feature brickwork detailing
07	Facing brickwork - Type 01		
08	Facing brickwork - Type 02		

Key Plan

Client:
Skybridge Property

Project:
Mercia Student Village

Drawing Title:
GA Elevation - C & D

Drawing Status:
PLANNING

Corstorphine & Wright

Birmingham Studio
Alpha Building, Suffolk Street Queensway, Birmingham, B1 1TT
0121 737 8350

corstorphine-wright.com


Drawing No.
24156-CWA-XX-ZZ-DR-A-0202

Project No.	Drawn	Checked	Size	Scale	Date
24156	MF	DH	A1	As indicated	15.11.2024

Revision
P-01



E Proposed Internally Facing South Elevation
1 : 200

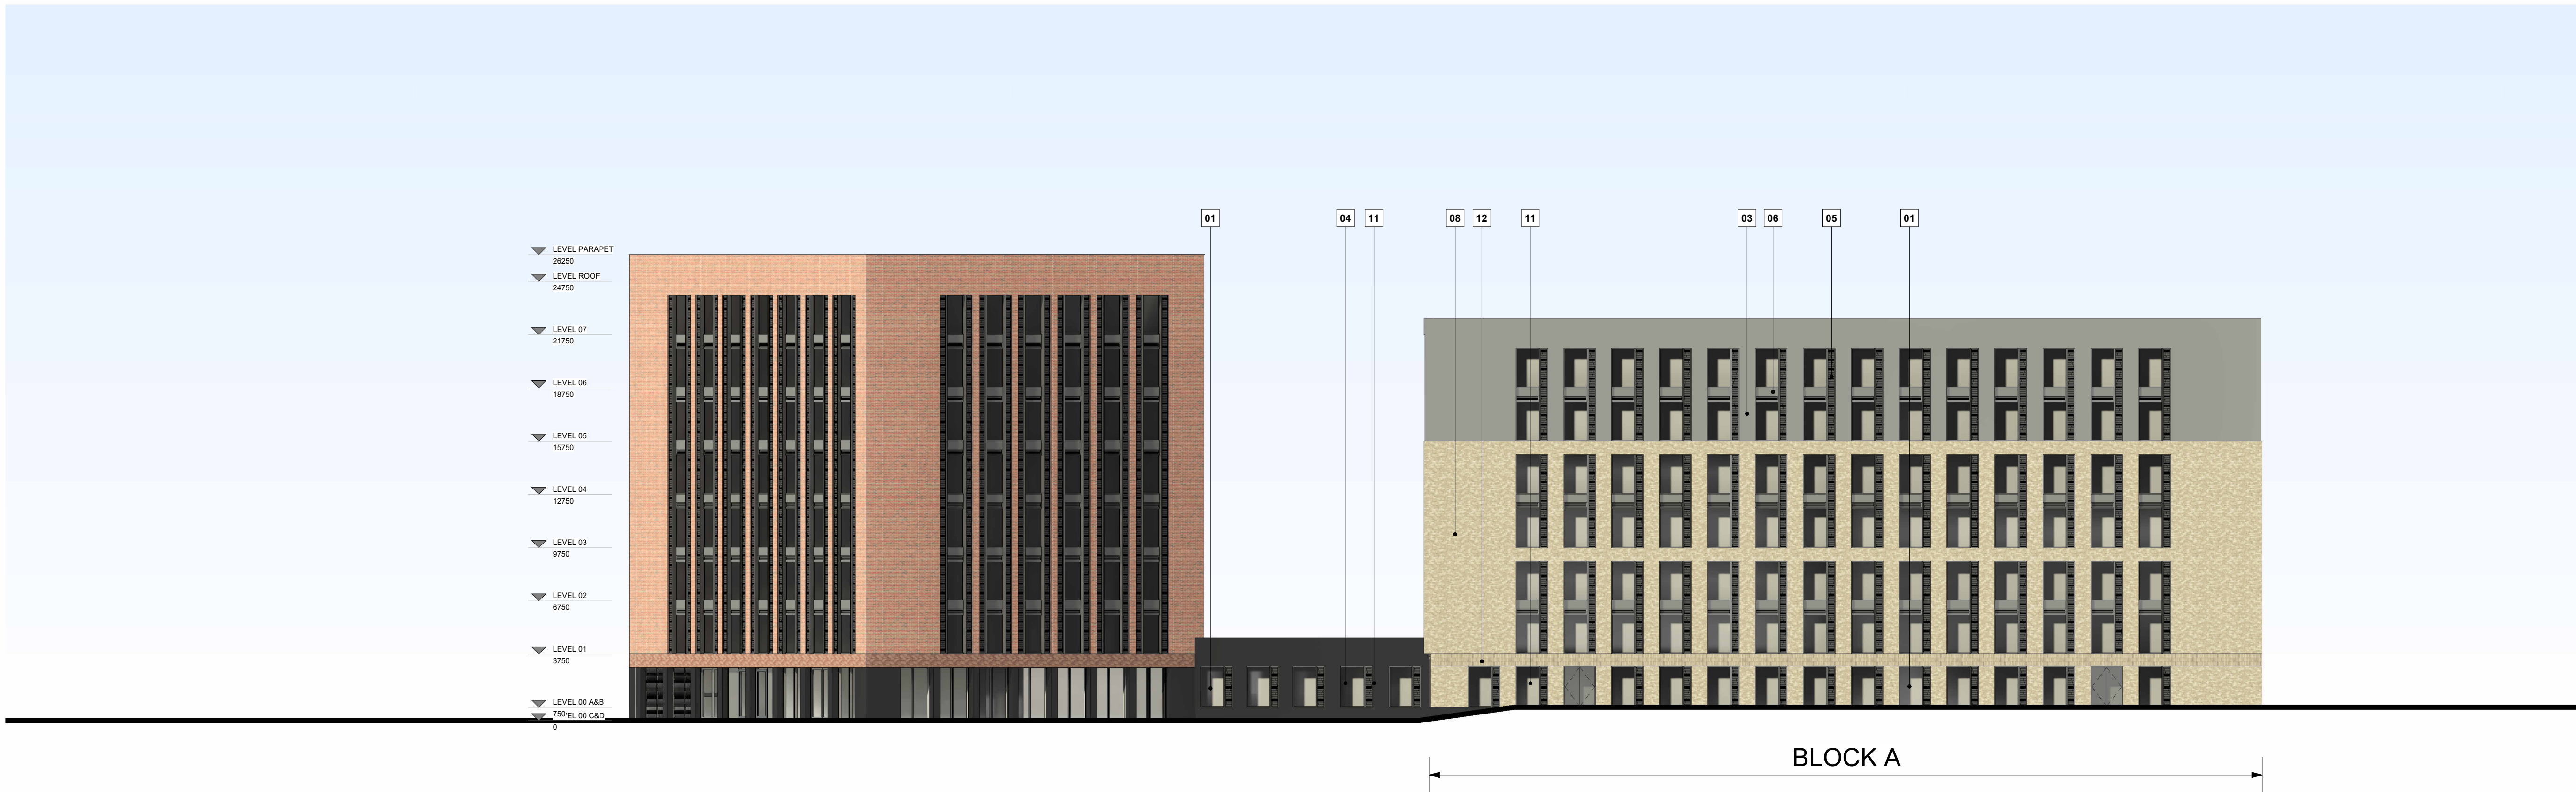

F Proposed Internally Facing North Elevation
1 : 200

010.0m

02.0

1.0

3.0

4.0

5.0

6.0

7.0

8.0

9.0

10.0

SCALE 1:100

The copyright of this drawing is vested with Corstorphine & Wright Ltd and must not be copied or reproduced without the consent of the company.

P-01 Planning Updates

P-00 Planning issue.

Rev. Description

08.07.25 TM NI

17.12.24 AJH DH

Date

Draw. Chk.

Material Key:

01 Clear glazing

02 Rainscreen cladding - Type 01

03 Rainscreen cladding - Type 02

04 Rainscreen cladding - Type 03

05 PPC louvre - inward opening window behind

06 PPC spandrel panel to match window frame

07 Facing brickwork - Type 01

08 Facing brickwork - Type 02

09 Facing brickwork - Type 03

10 Feature building signage zone

11 External door PPC Solid or Glazed

12 Feature brickwork banding

13 PPC louvre - fixed

14 Feature brickwork detailing

Key Plan

Client: Skybridge Property

Project: Mercia Student Village

Drawing Title: GA Elevation - E & F

Drawing Status: PLANNING

Corstorphine & Wright

Birmingham Studio
Alpha Building, Suffolk Street Queensway, Birmingham, B1 1TT
0121 737 8350

corstorphine-wright.com

Drawing No. 24156-CWA-XX-ZZ-DR-A-0203

Project No. 24156

Drawn MF

Checked DH

Size A1


Scale As indicated

Date 06.11.2024


Revision P-01



G Proposed Internally Facing East Elevation
1 : 200

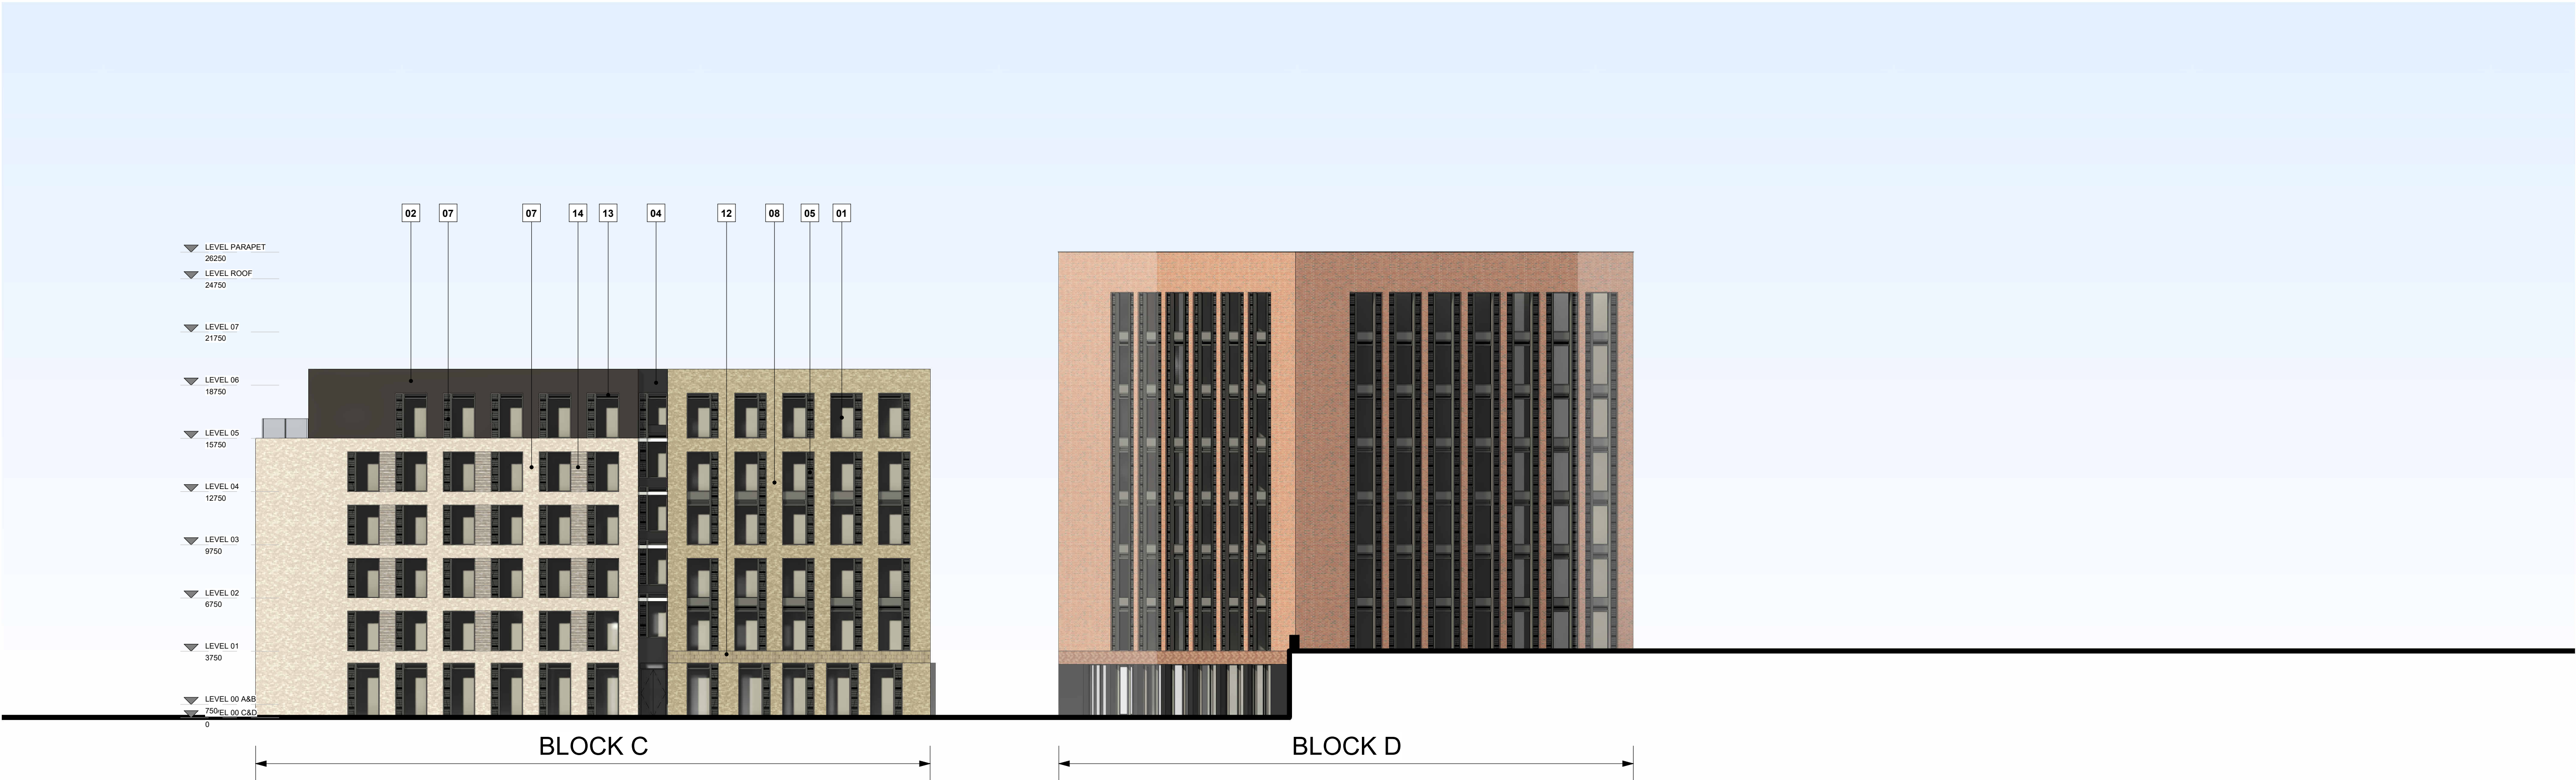


H Proposed Internally Facing West Elevation
1 : 200

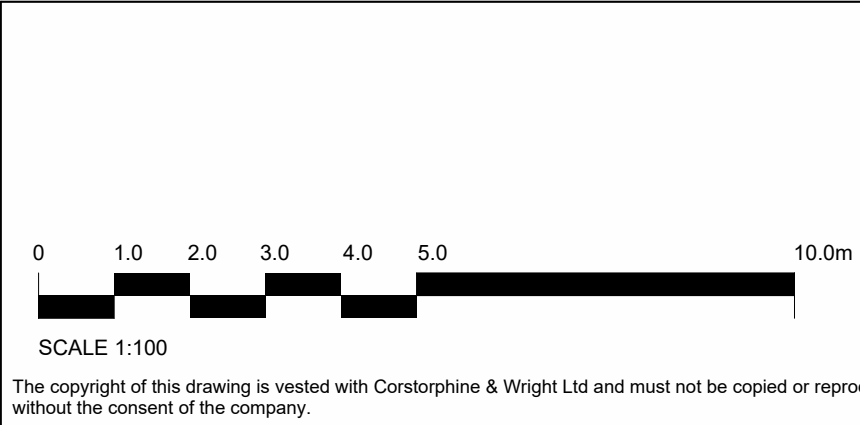

P-01 Planning Updates		08.07.25	TM	NI
P-00 Planning Issue		17.12.24	AJH	DH
Rev.	Description	Date	Draw.	Chk.

Material Key:	
01	Clear glazing
02	Rainscreen cladding - Type 01
03	Rainscreen cladding - Type 02
04	Rainscreen cladding - Type 03
05	PPC louvre - inward opening window behind
06	PPC spandrel panel to match window frame
07	Facing brickwork - Type 01
08	Facing brickwork - Type 02
09	Facing brickwork - Type 03
10	Feature building signage zone
11	External door PPC Solid or Glazed
12	Feature brickwork banding
13	PPC louvre - fixed
14	Feature brickwork detailing

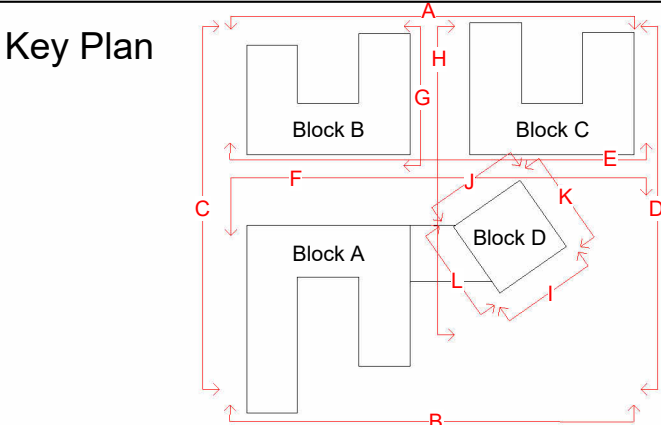

Client:
Skybridge Property

Project:
Mercia Student Village

Drawing Title:
GA Elevation - G & H

Drawing Status:
PLANNING

Corstorphine & Wright

Birmingham Studio

Alpha Building, Suffolk Street Queensway, Birmingham, B1 1TT

0121 737 8350

corstorphine-wright.com

Drawing No.
24156-CWA-XX-ZZ-DR-A-0204


Revision
P-01

Project No.	Drawn	Checked	Size	Scale	Date
24156	MF	DH	A1	As indicated	06.11.2024


bsi




standards
development
group

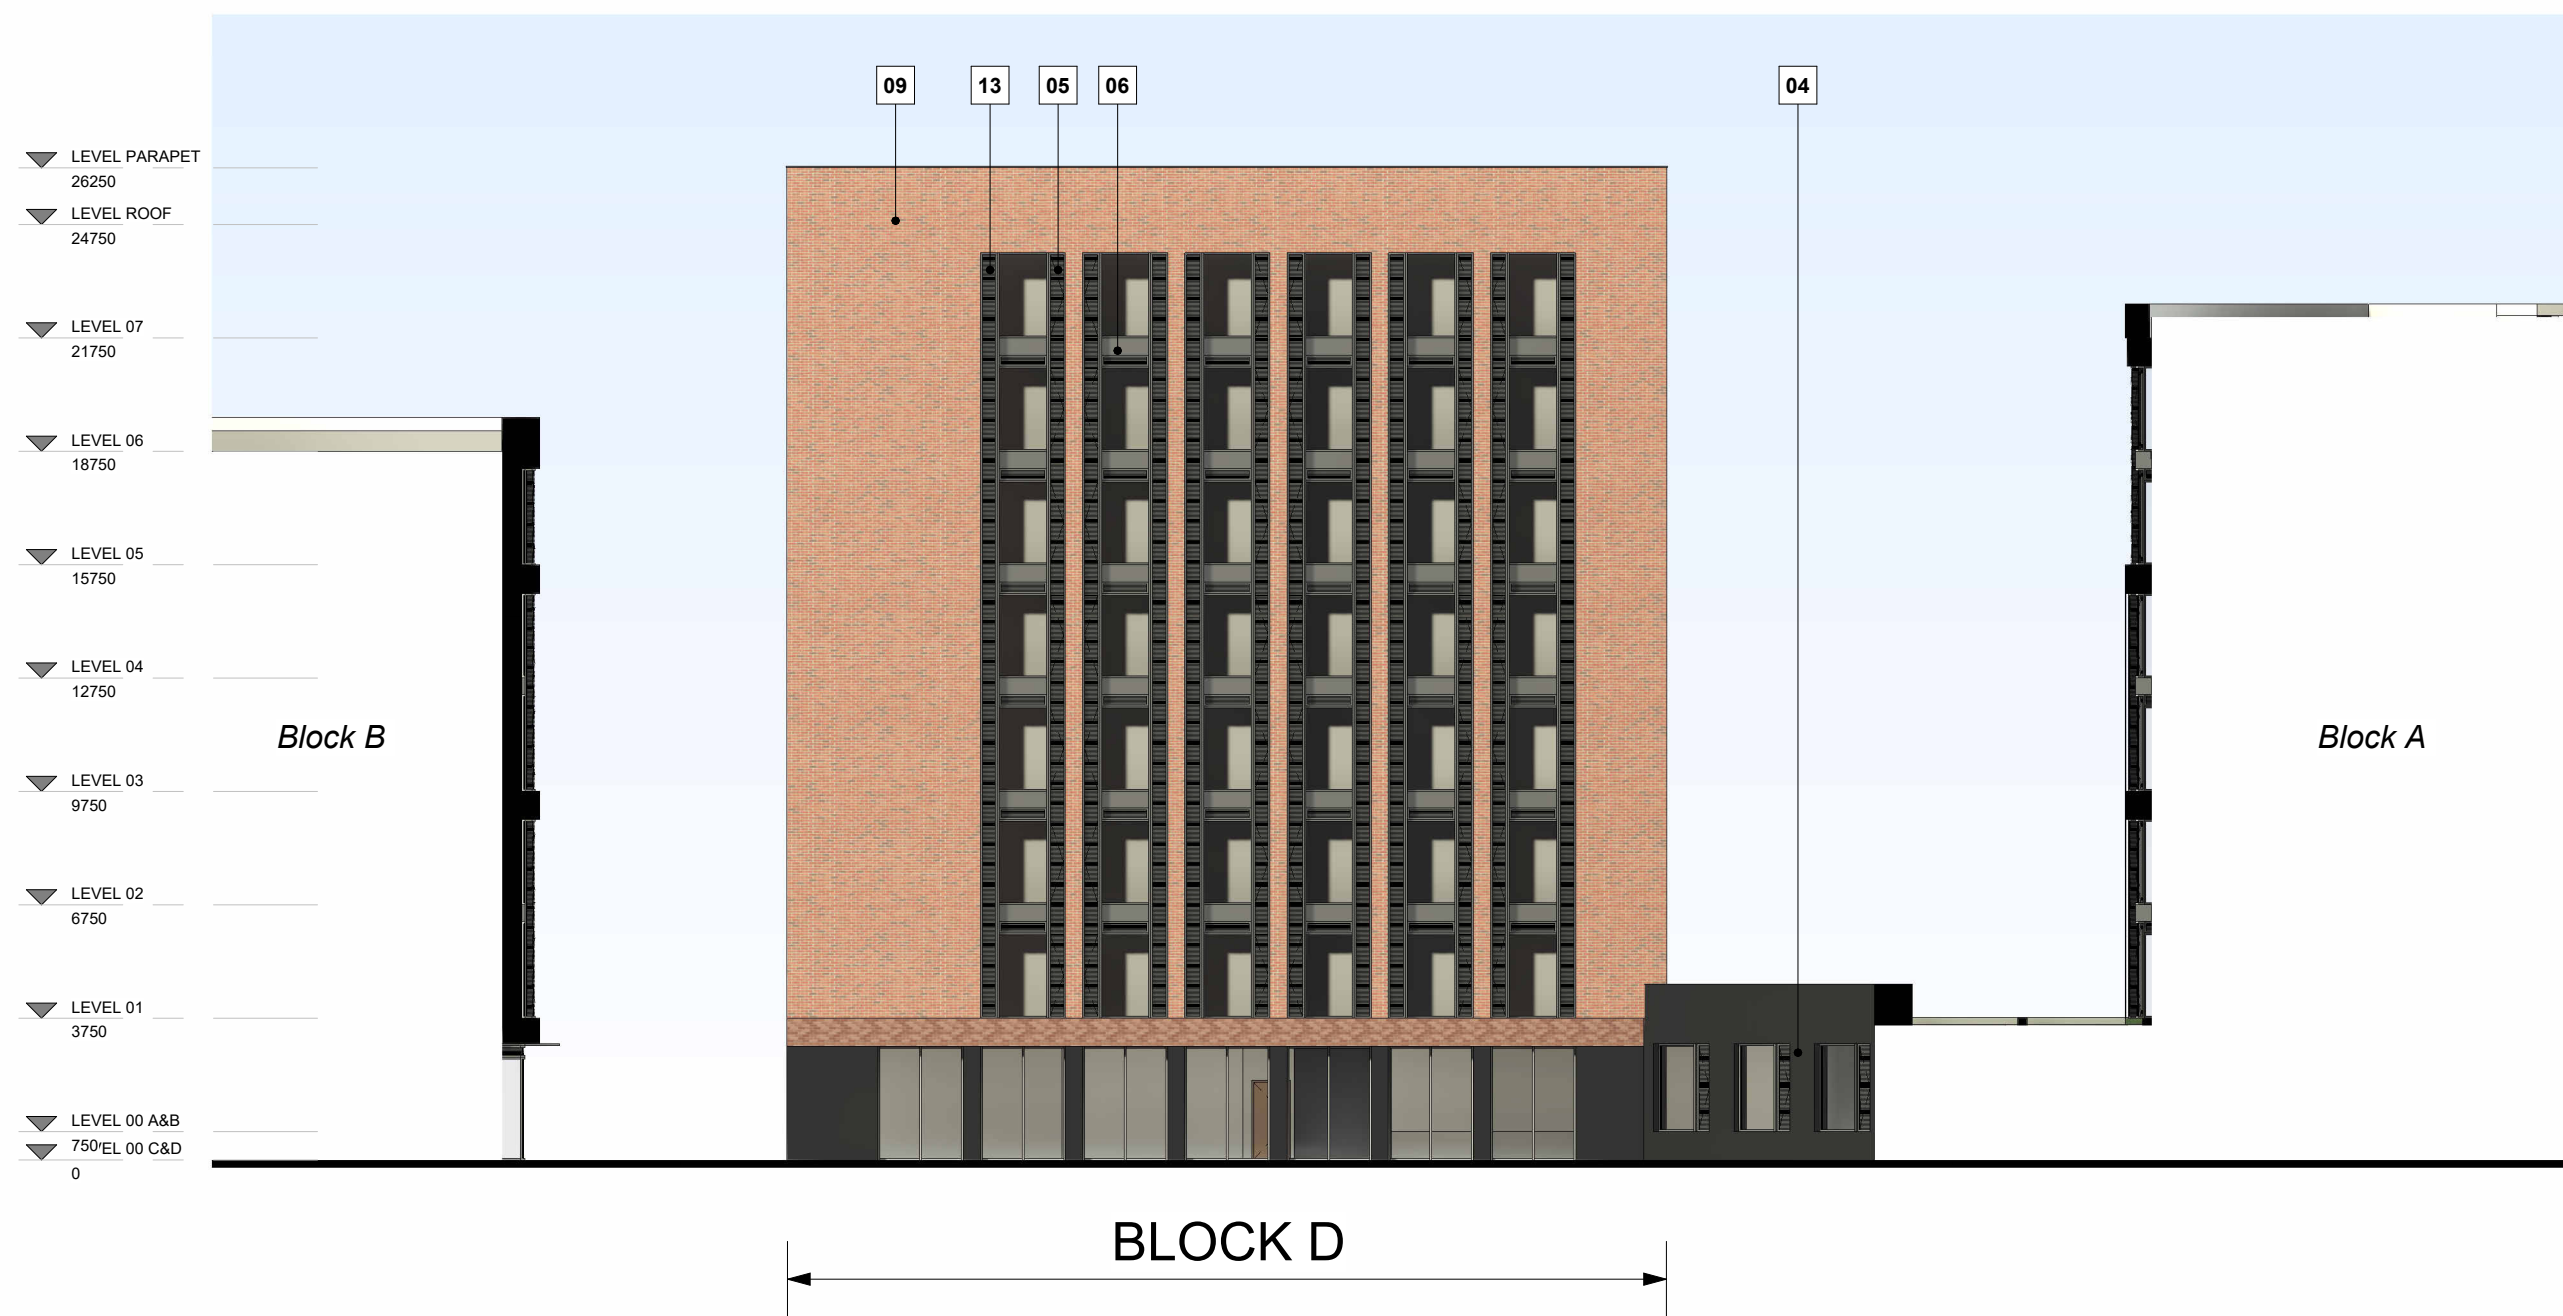


1 Proposed Elevation - J
1 : 200

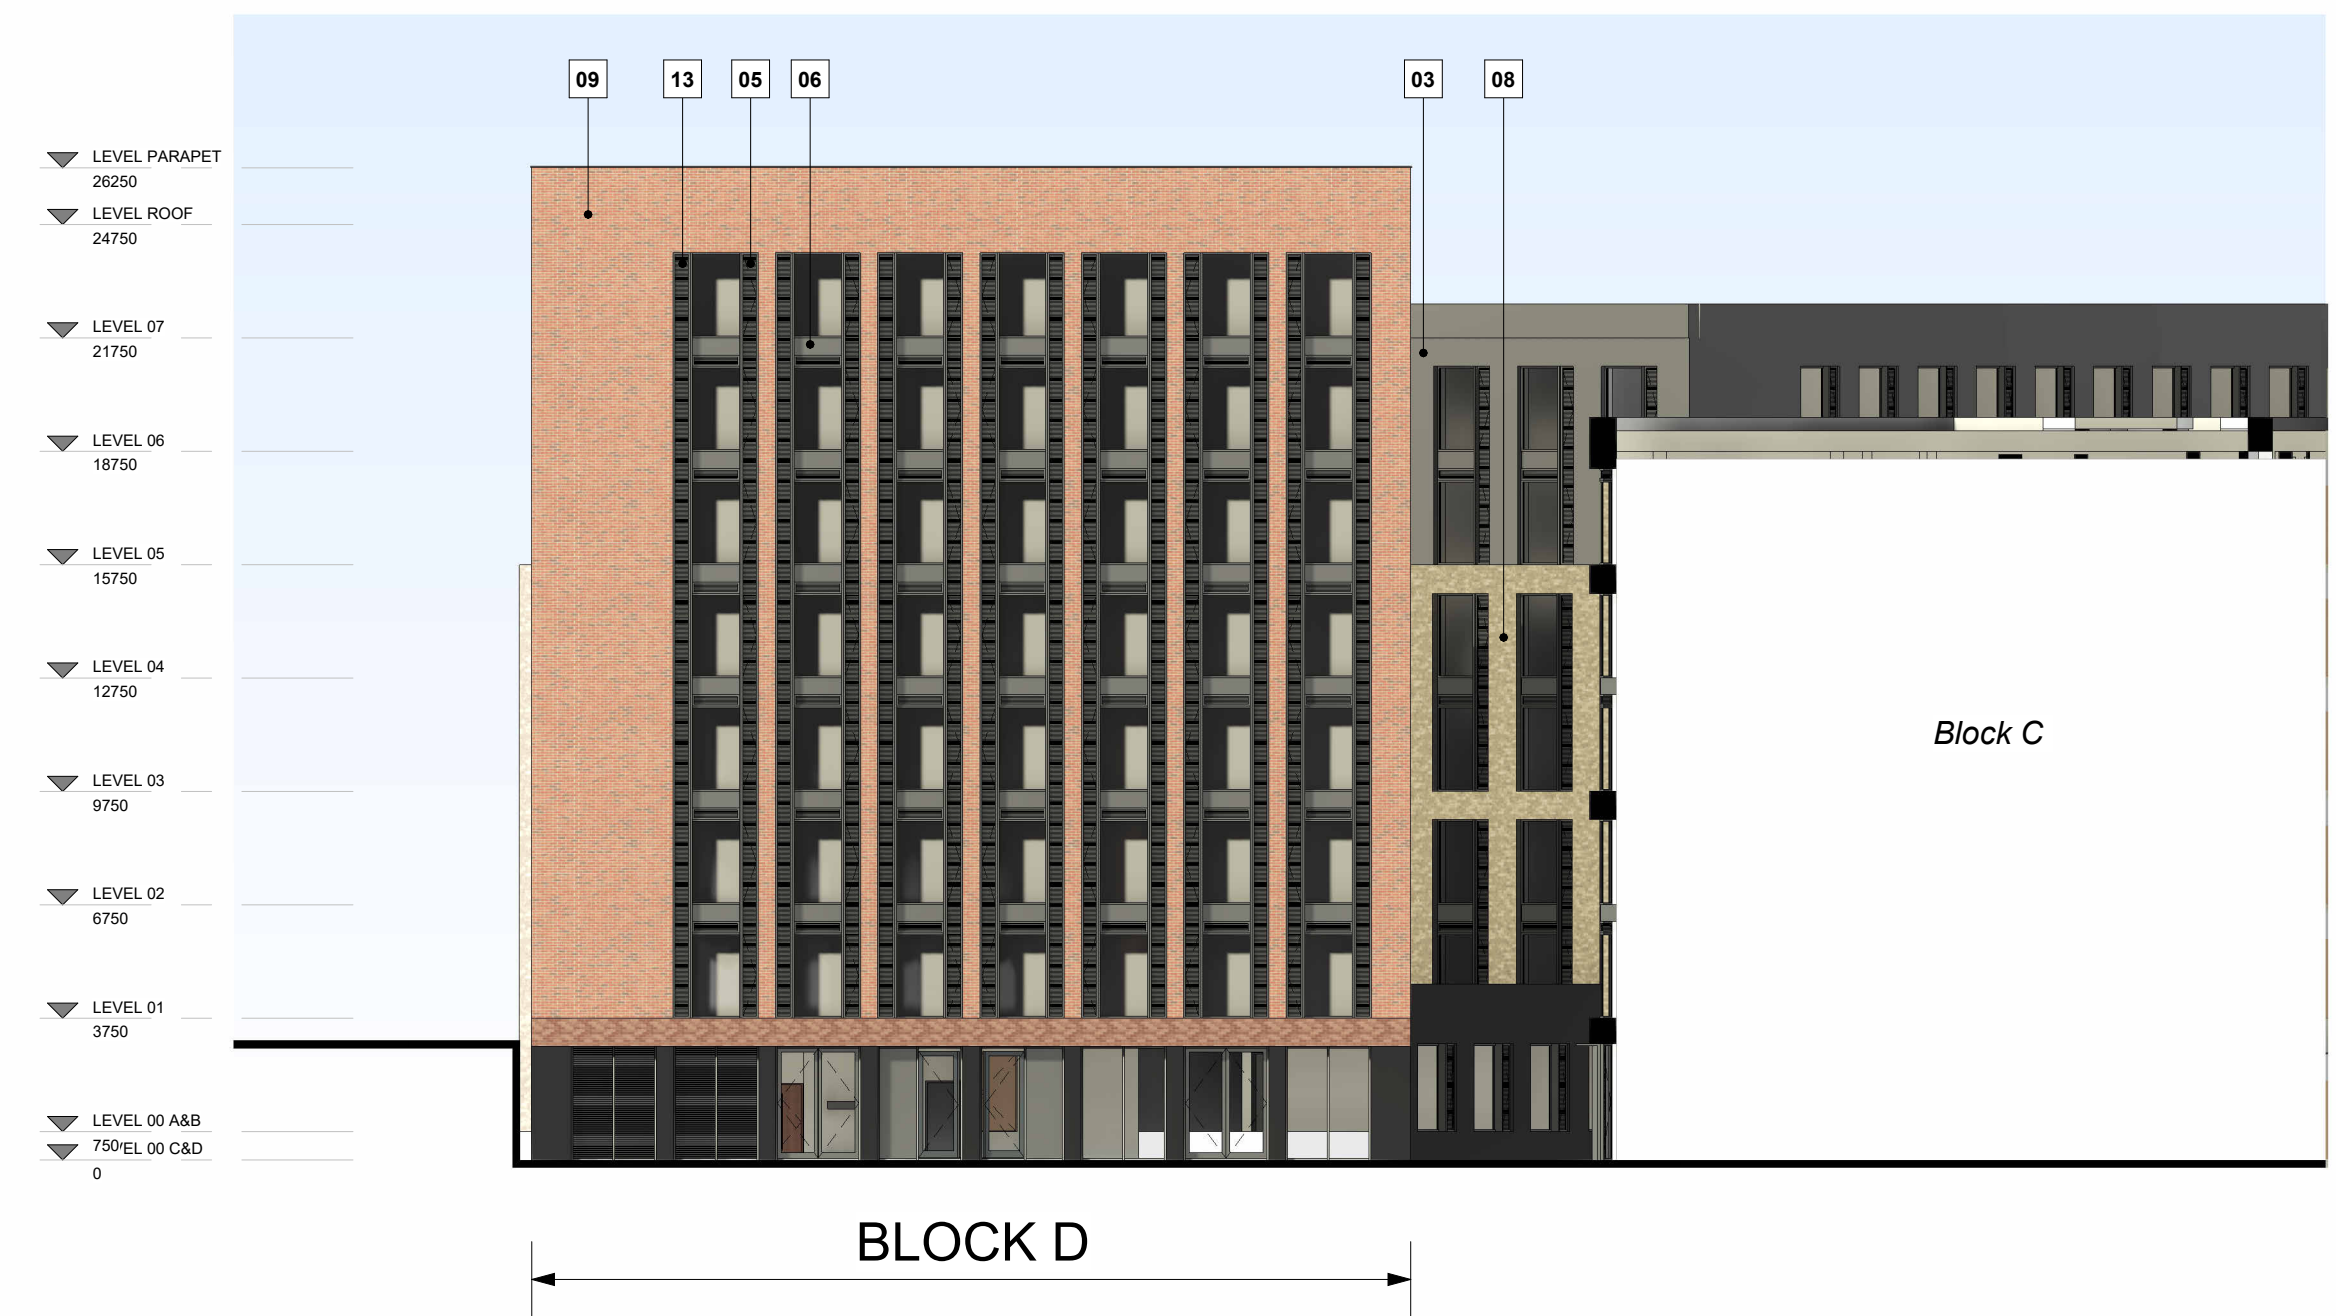


2 Proposed Elevation - K
1 : 200

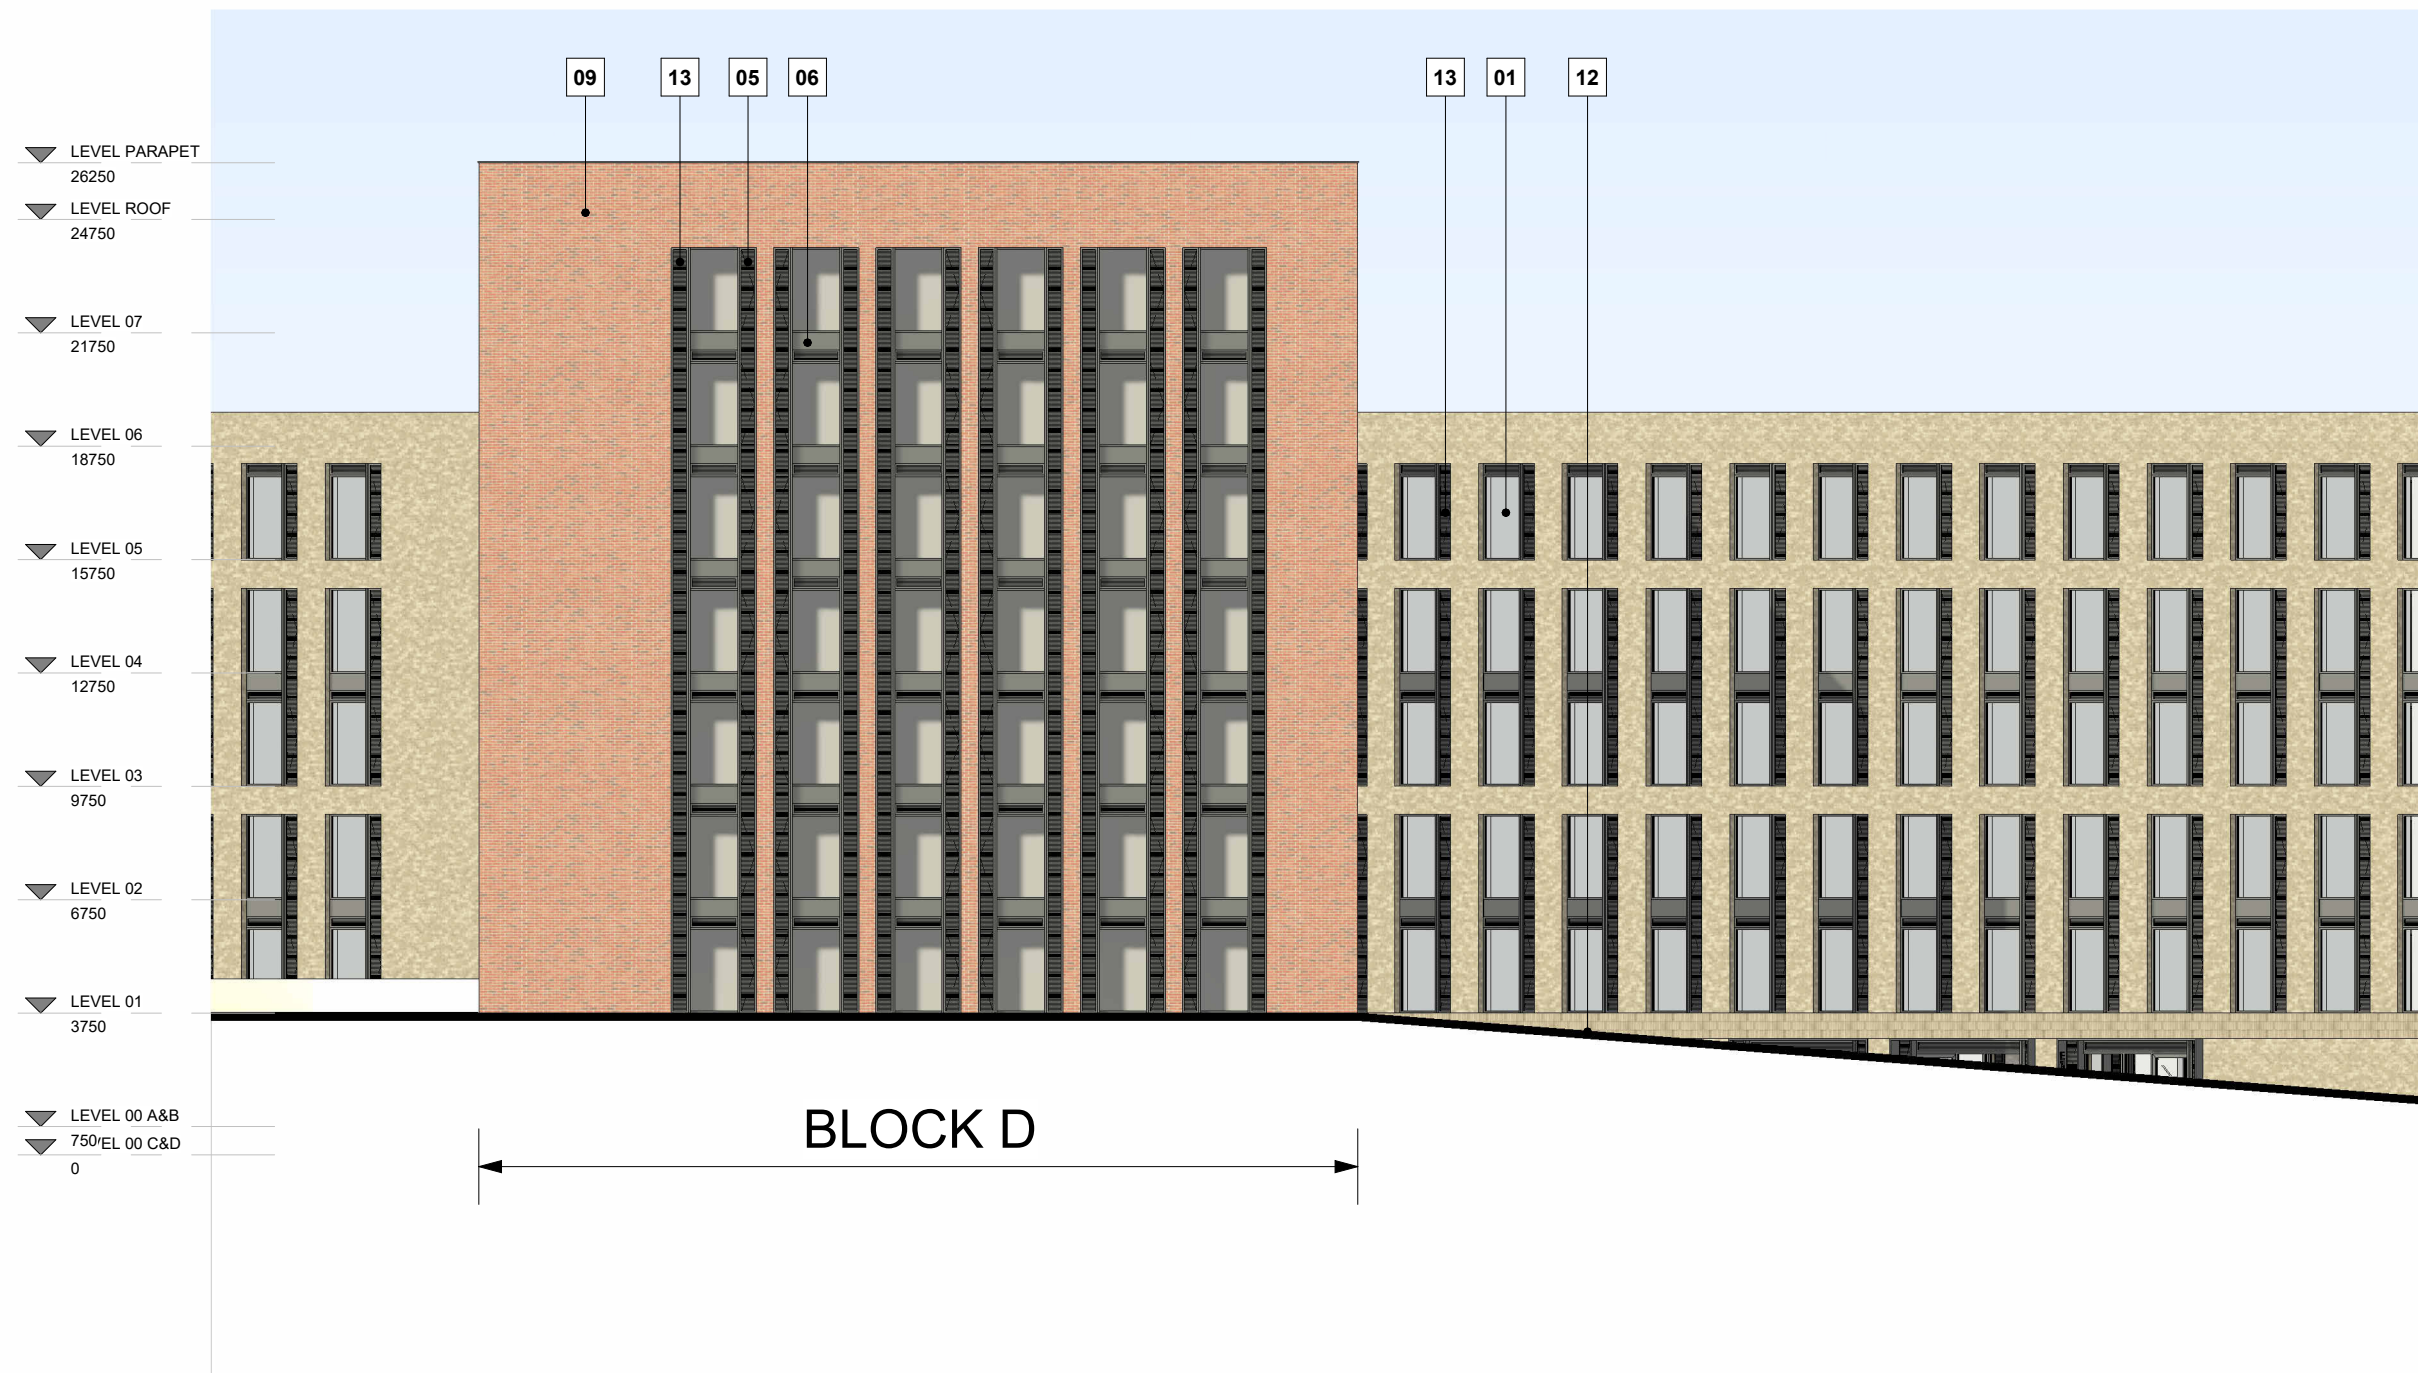

3 Proposed Elevation - I
1 : 200

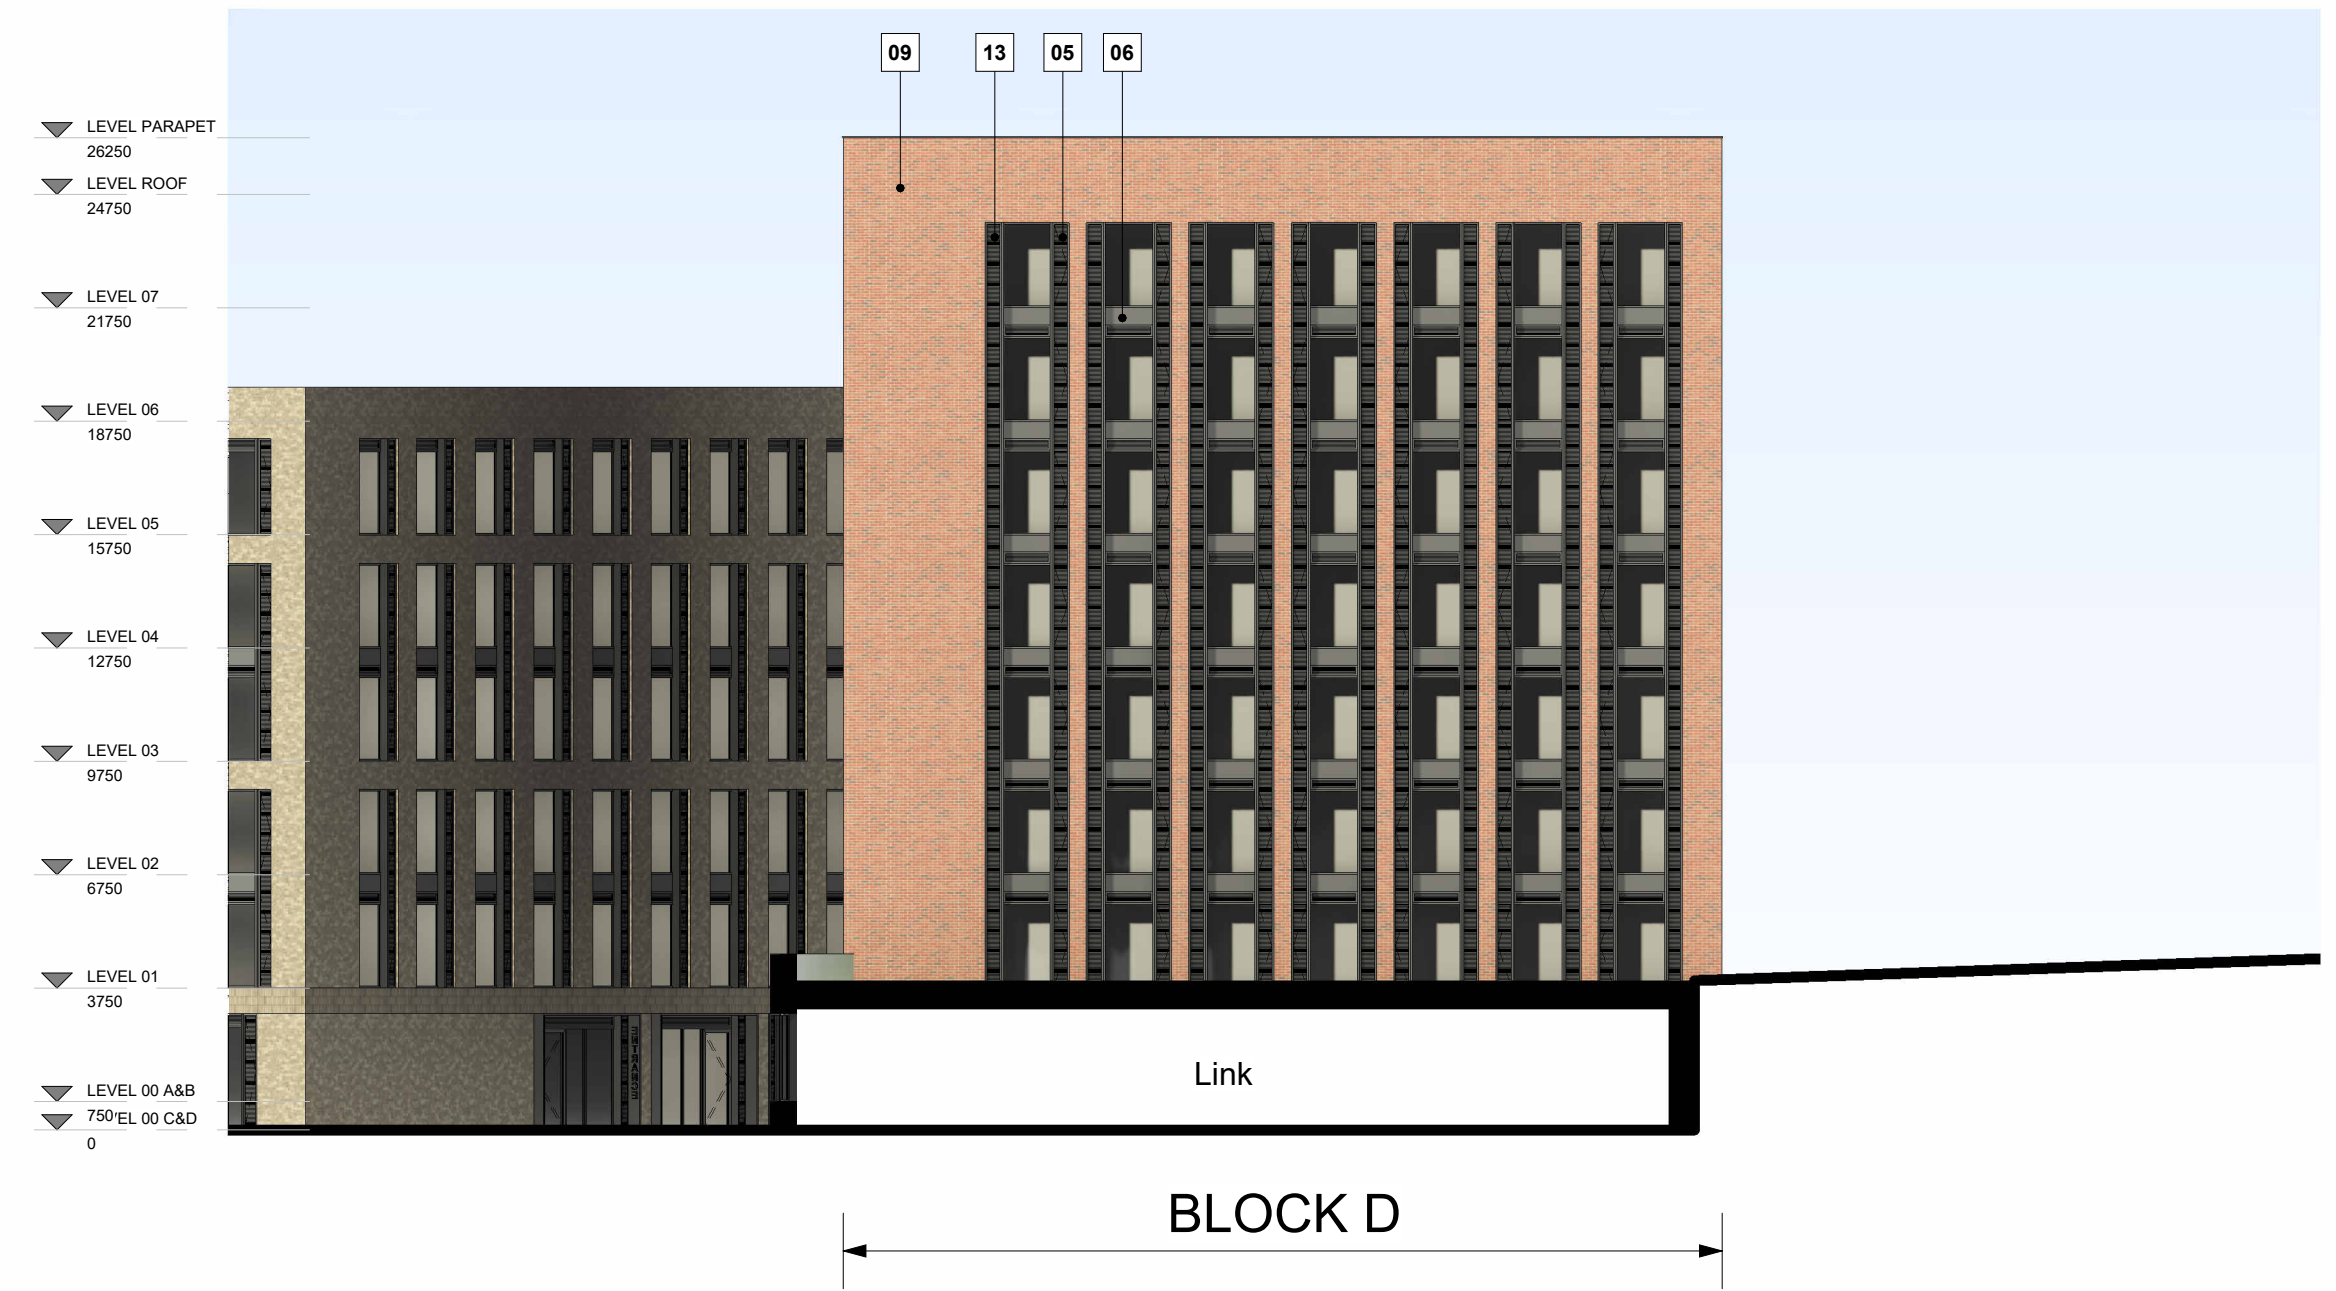

4 Proposed Elevation - L
1 : 200

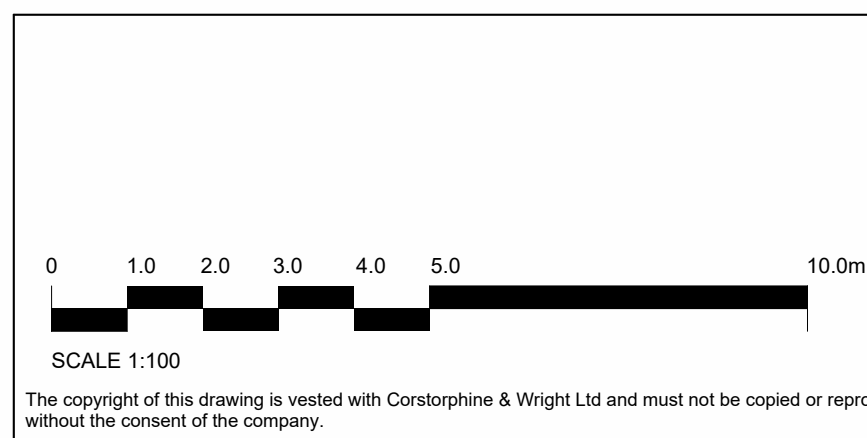


P-00 Planning Updates
Rev. Description

08.07.25 TM NI
Date Draw. Chk.

Material Key:

- | | |
|--|--------------------------------------|
| 01 Clear glazing | 09 Facing brickwork - Type 03 |
| 02 Rainscreen cladding - Type 01 | 10 Feature building signage zone |
| 03 Rainscreen cladding - Type 02 | 11 External door PPC Solid or Glazed |
| 04 Rainscreen cladding - Type 03 | 12 Feature brickwork banding |
| 05 PPC louvre - inward opening window behind | 13 PPC louvre - fixed |
| 06 PPC spandrel panel to match window frame | 14 Feature brickwork detailing |
| 07 Facing brickwork - Type 01 | |
| 08 Facing brickwork - Type 02 | |

Key Plan

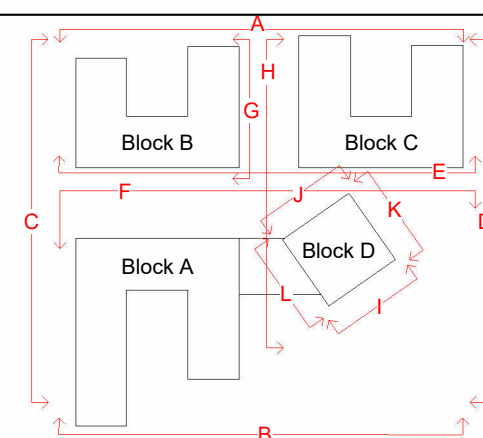

Client:
Skybridge Property

Project:
Mercia Student Village

Drawing Title:
GA Elevation - I to L

Drawing Status:
PLANNING

Corstorphine & Wright


Birmingham Studio
Alpha Building, Suffolk Street Queensway, Birmingham, B1 1TT
0121 737 8350
corstorphine-wright.com

Drawing No.
24156-CWA-XX-ZZ-DR-A-0209


Project No.	Drawn	Checked	Size	Scale	Date
24156	NI	TM	A1	As indicated	08.07.2025



Revision
P-00

 

08.07.25	TM	NI
17.12.24	AJH	DH
Date	Drw	Chk

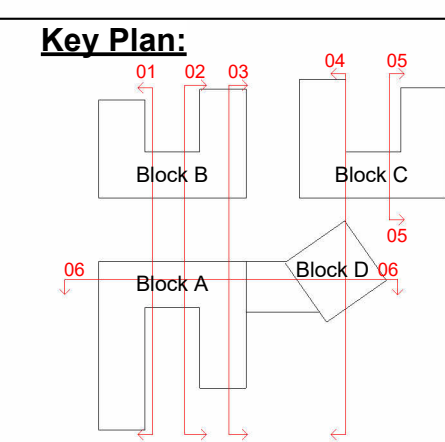

Client:
Skybridge Property

Project:
Mercia Student Village

Drawing Title:
GA Section - 01 & 02


Drawing Status:
PLANNING


Birmingham Studio
Alpha Building, Suffolk Street Queensway, Birmingham, B1 1TT
0121 737 8350

corstorphine-wright.com


Drawing No.
24156-CWA-XX-ZZ-DR-A-0211

Project No.	Drawn	Checked	Size	Scale	Date
24156	MF	DH	A1	1 : 200	15.11.2024

 

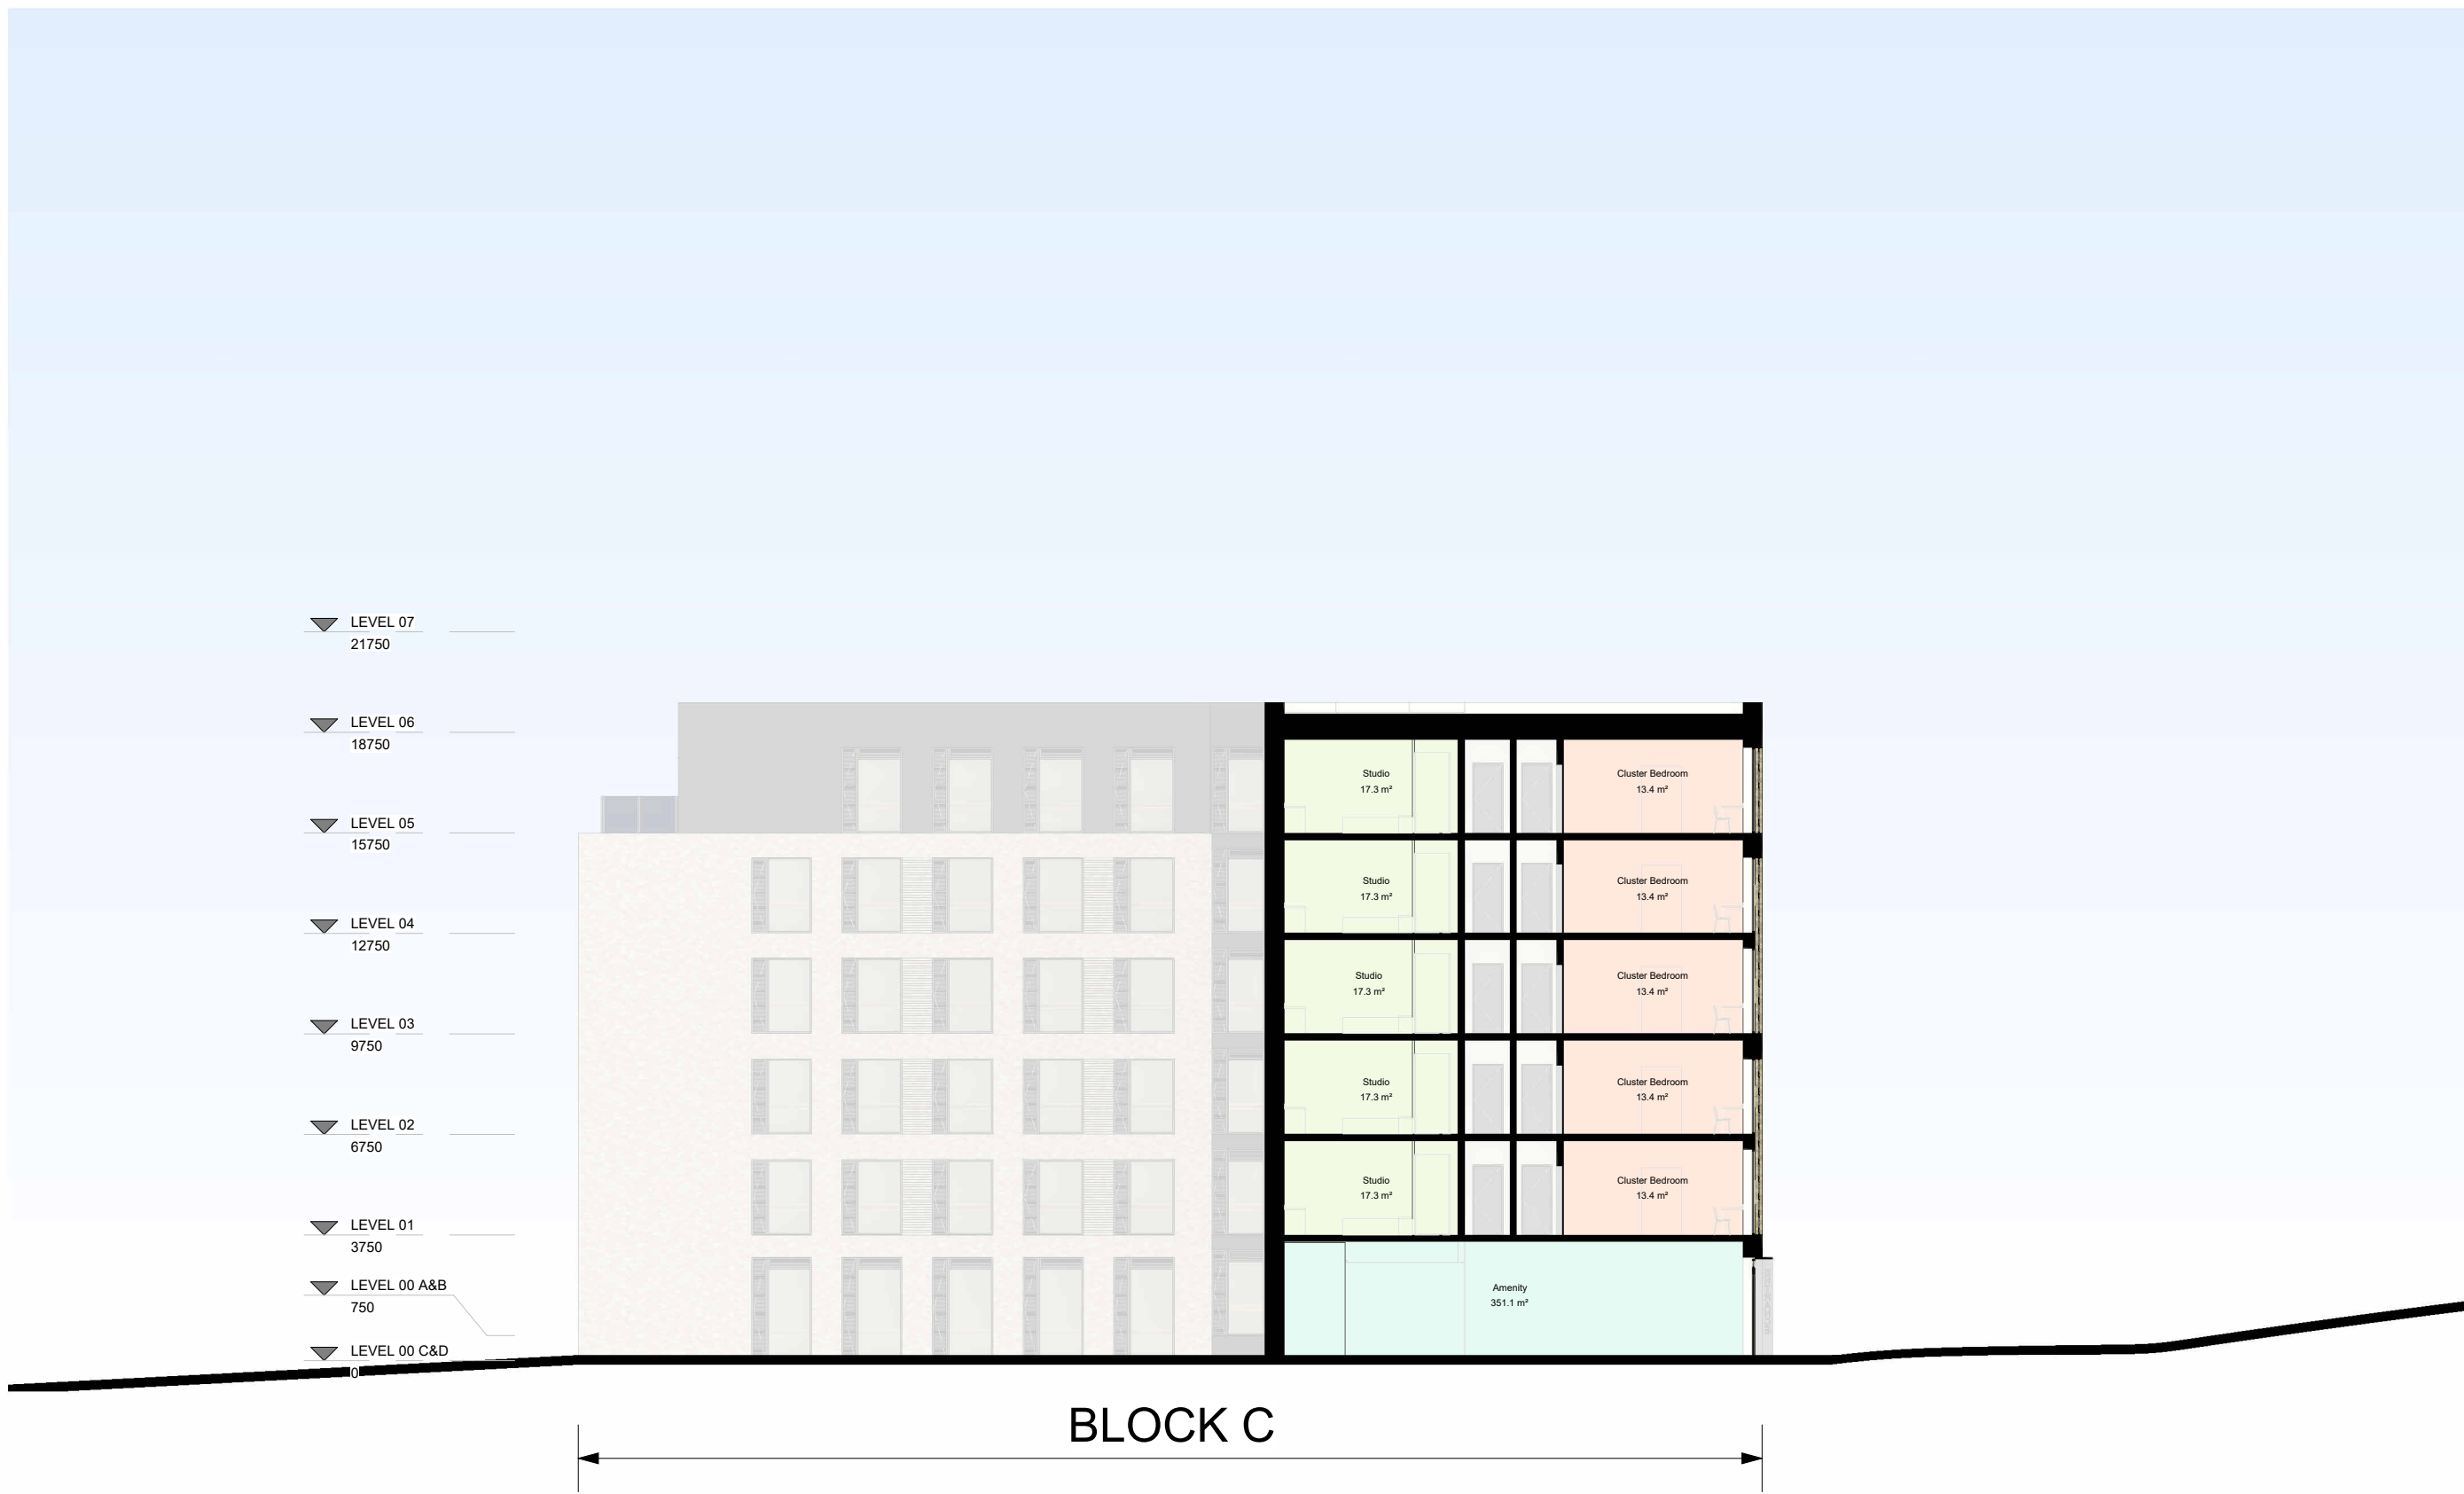

05 Section 05 - Through Block C
1 : 200

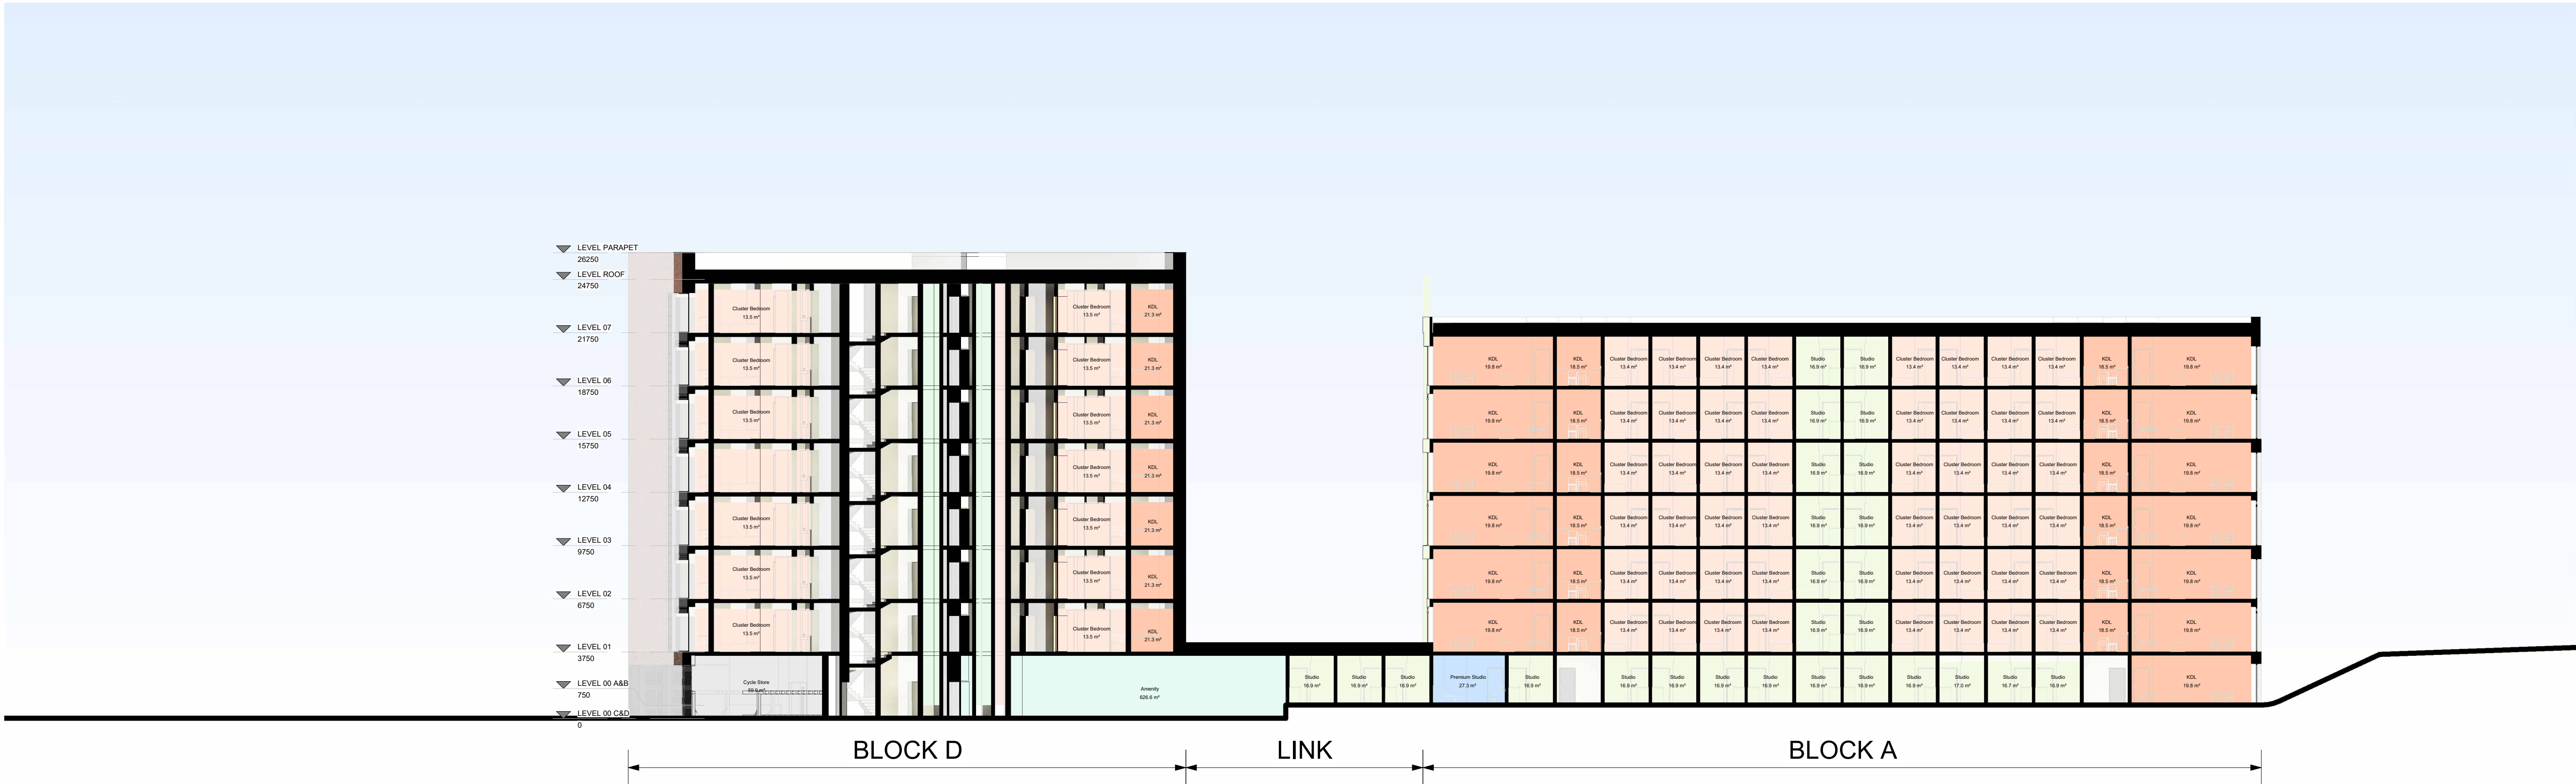

06 Section 06 - Through Block D & A
1 : 200



