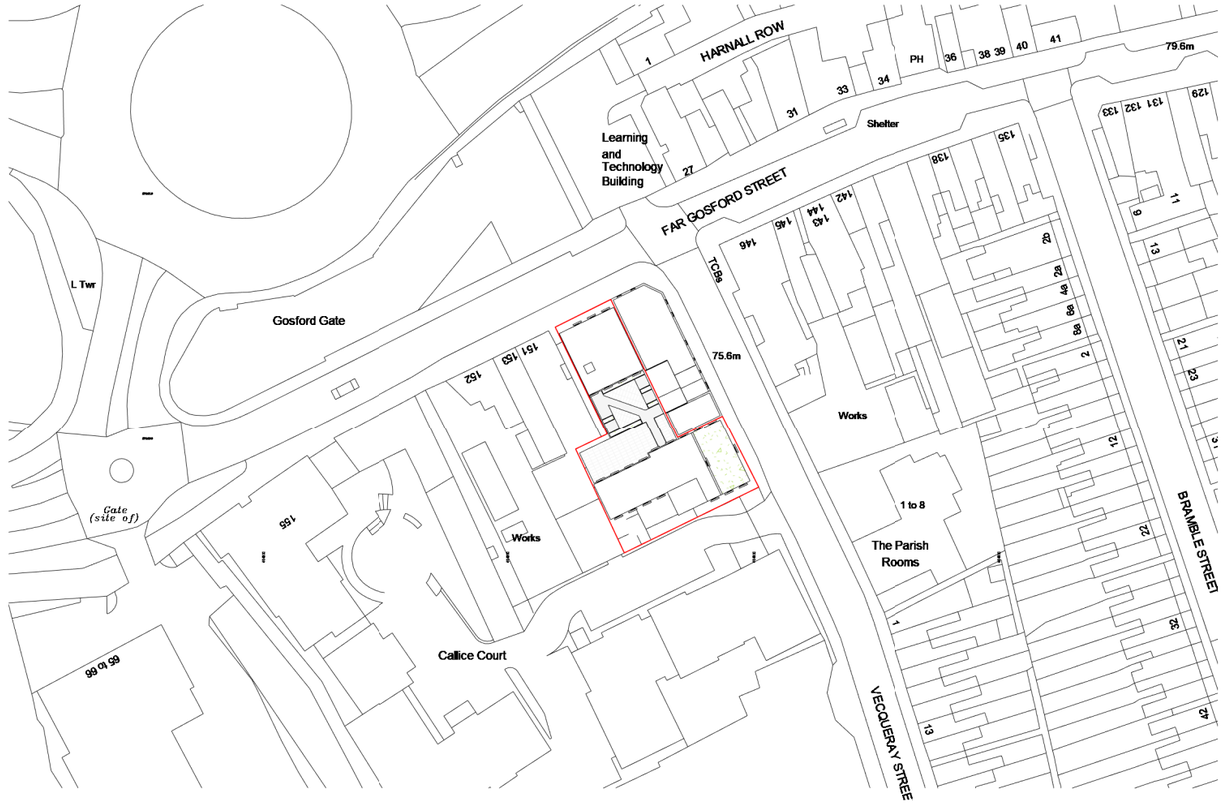


0m 12.5m 25m 37.5m 50m 62.5m

1:1250

N

Drawing Title

Location Plan

Scale at A3 1 : 1250

Drawing No. (SITE)001

Rev 2

Far Gosford Street

Vecqueray Street

0m 5m 10m 15m 20m 25m

1:500

N

Drawing Title

Site Plan


Scale at A3

1 : 500


Drawing No.

(SITE)002


Rev 2

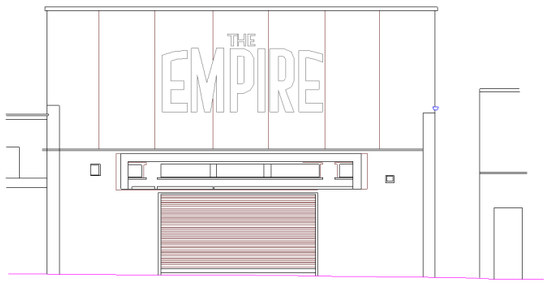


Datum: 74.00m.
Elevation 1.

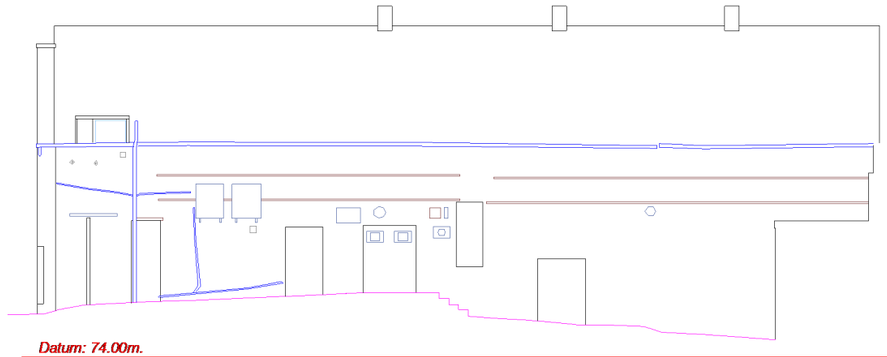


Datum: 74.00m.
Elevation 2.

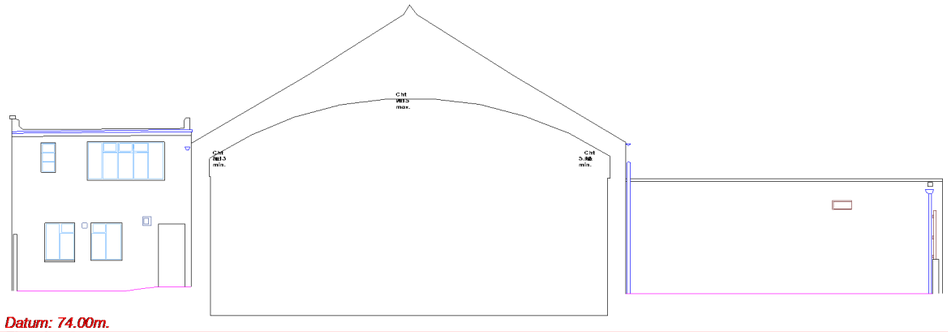


Datum: 74.00m.
Elevation 3.

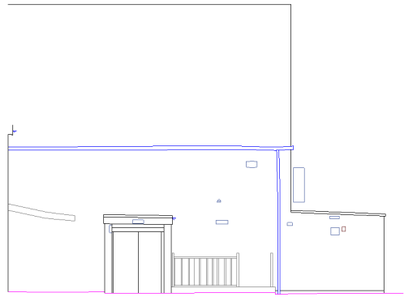


Datum: 74.00m.
Elevation 4.

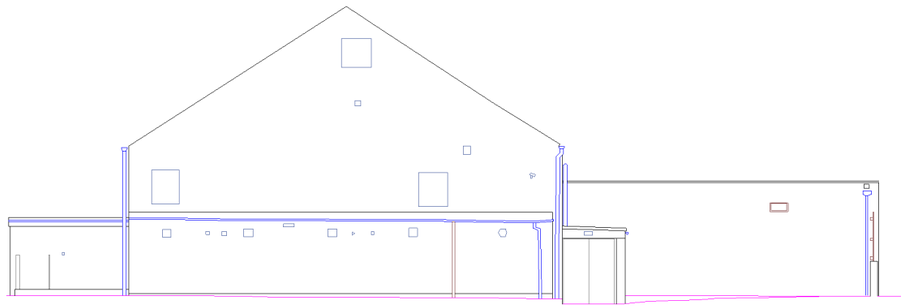


Datum: 74.00m.
Elevation 5.

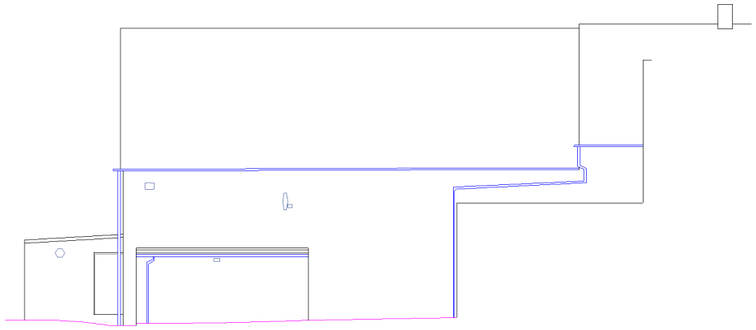

Datum: 74.00m.
Elevation 6.

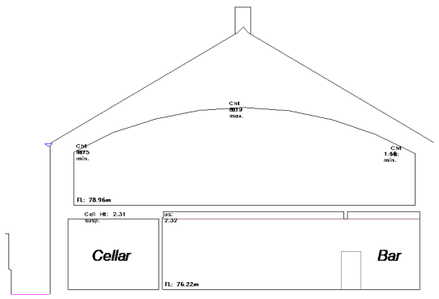

Datum: 74.00m.
Section X-X

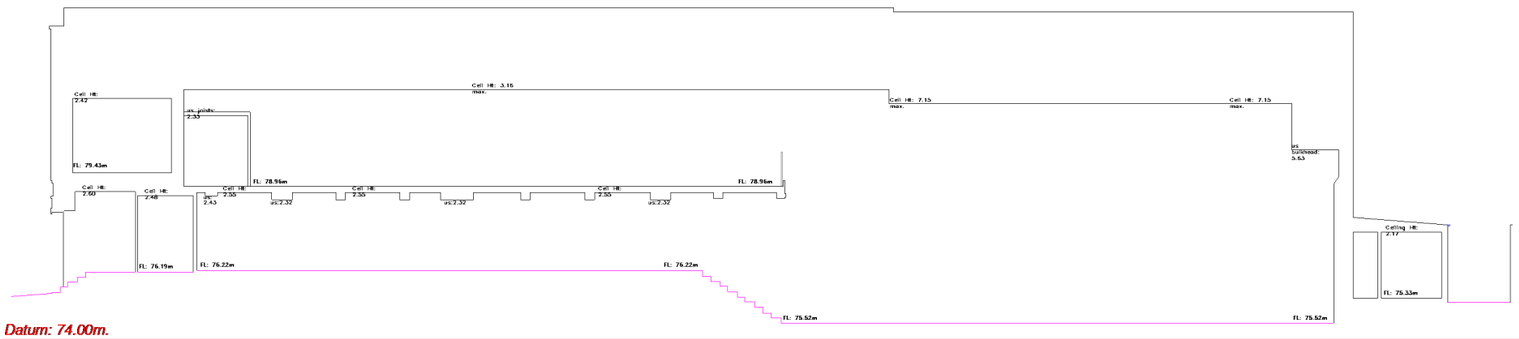


Datum: 74.00m.
Section Y-Y.

0m 2m 4m 6m 8m 10m
1:200

Drawing Title
Existing Sections and Elevations

Scale at A3
1 : 200

Drawing No.
(EXIST)200

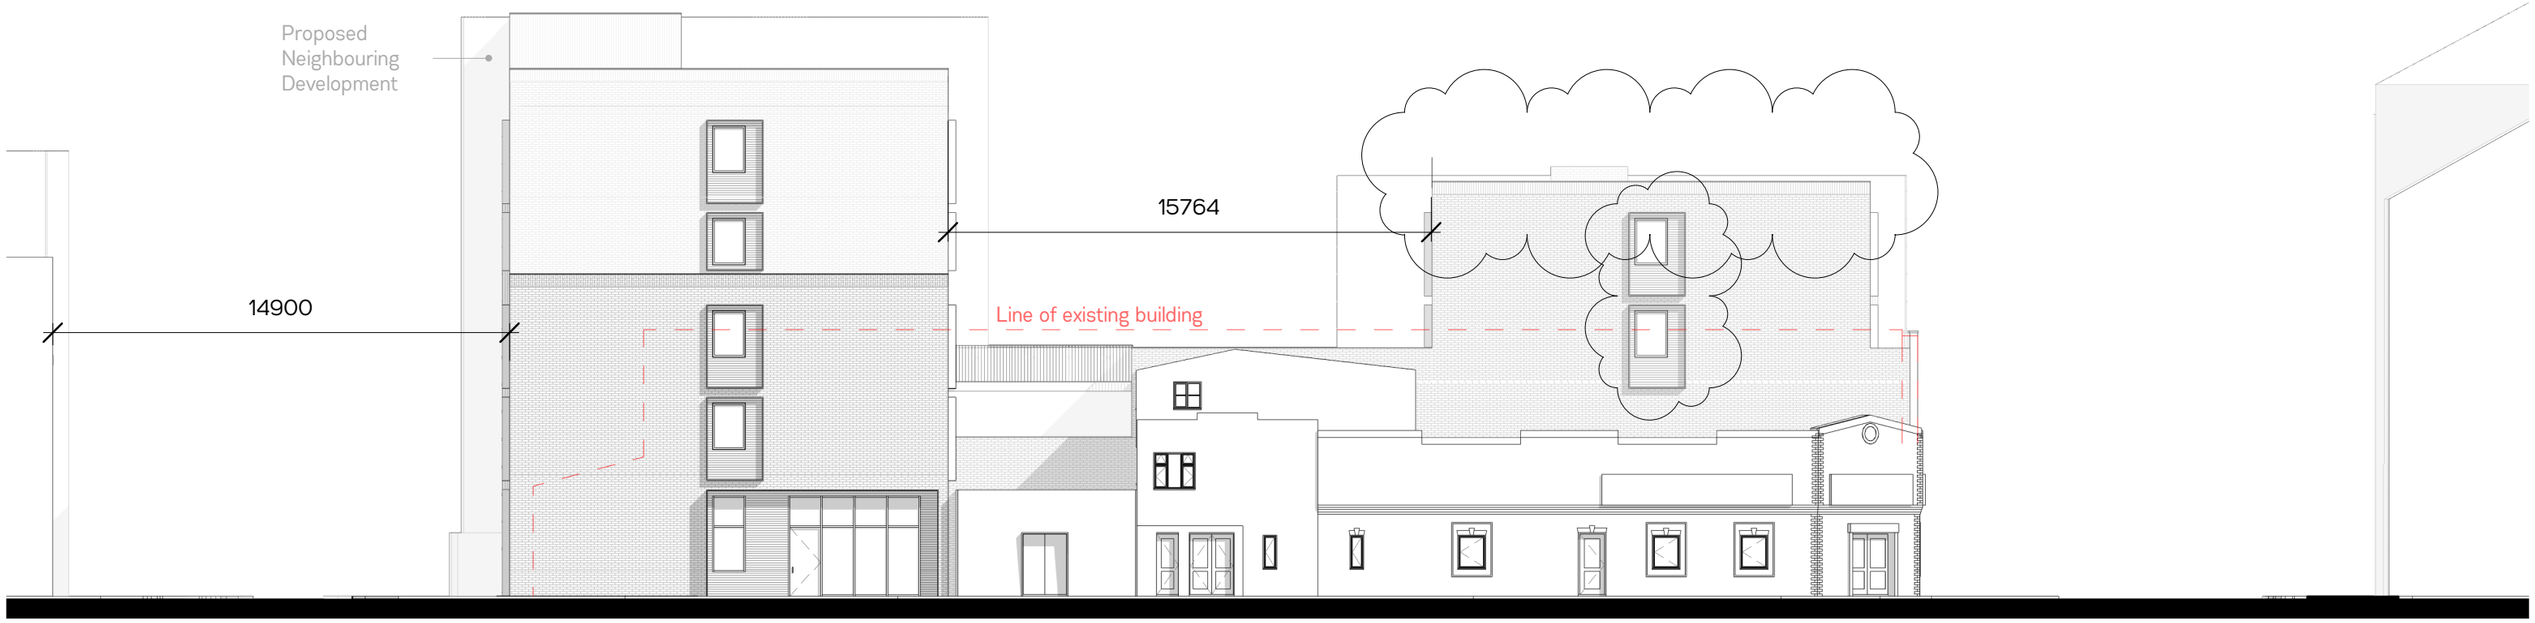

0m 2m 4m 6m 8m 10m

1:200

Drawing Title

East Elevation

Scale at A3

1 : 200

Drawing No.

(GA)200

Rev 3



0m 2m 4m 6m 8m 10m

1:200

Drawing Title

North Elevation - Far Gosford St


Scale at A3

1 : 200

Drawing No.

(GA)201

Rev 3

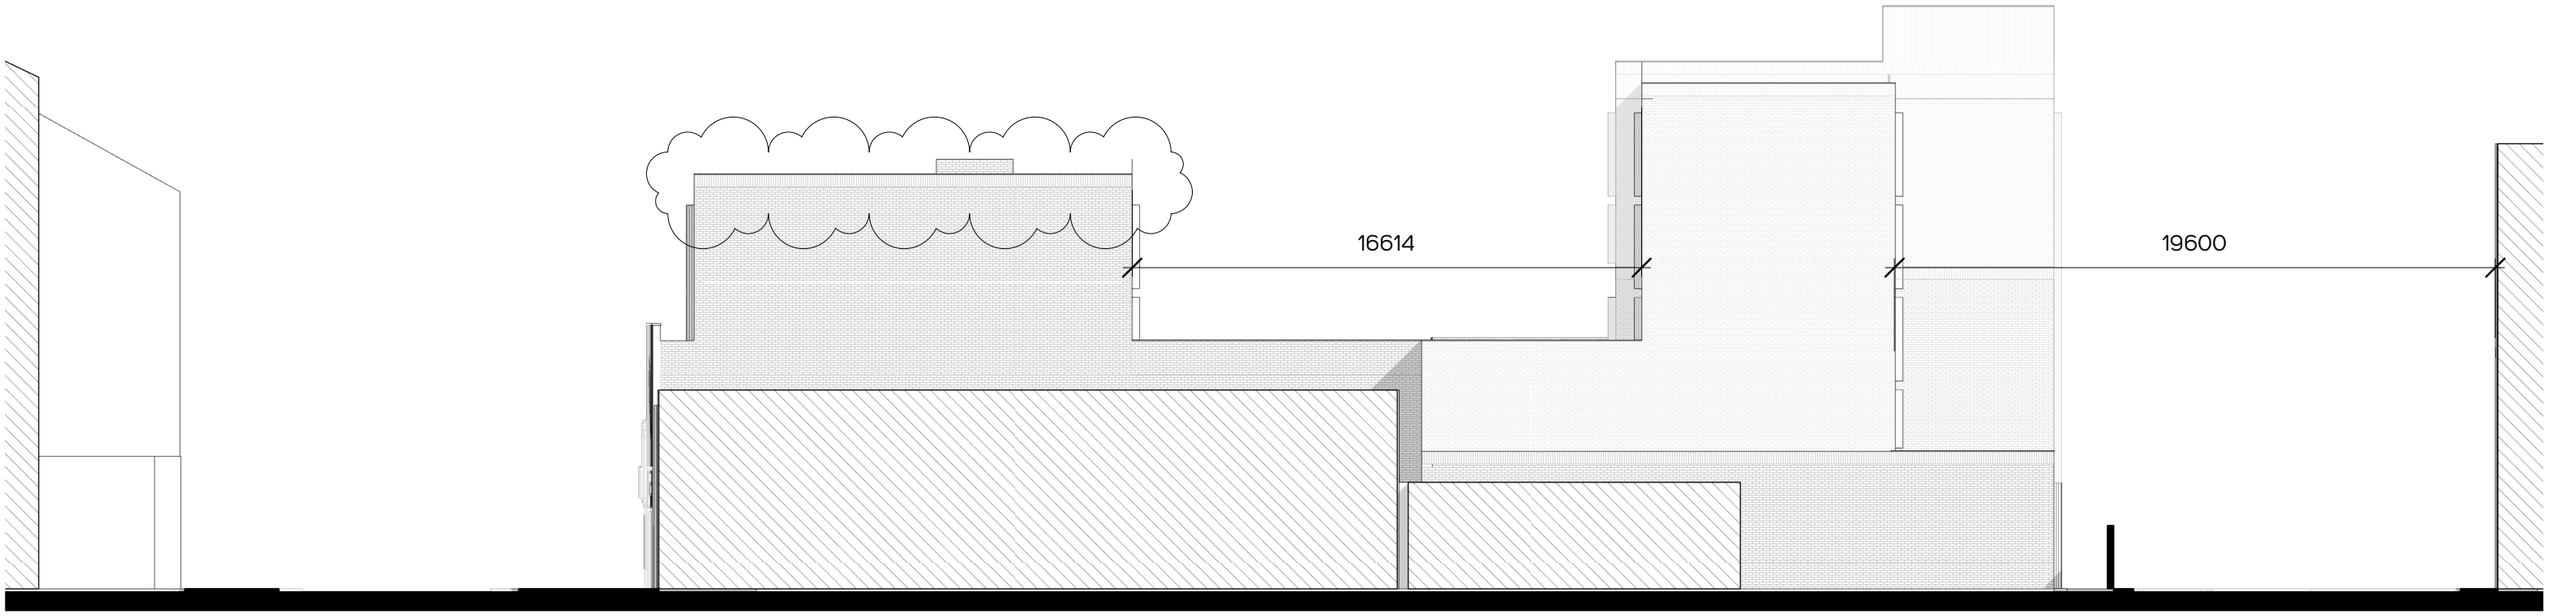

0m 2m 4m 6m 8m 10m

1:200

Drawing Title

West Elevation


Scale at A3

1 : 200

Drawing No.

(GA)203

Rev 3

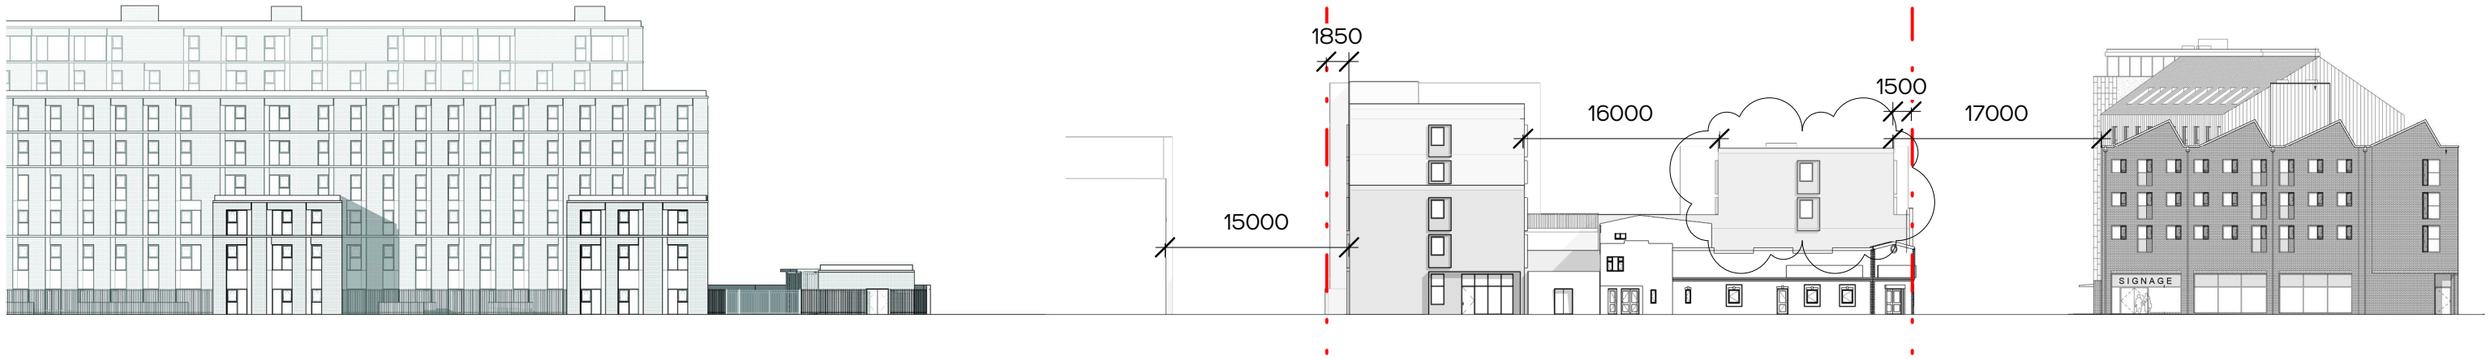

0m 5m 10m 15m 20m 25m

1:500

Drawing Title

Vecqueray Street Elevation

Scale at A3

1 : 500

Drawing No.

(GA)204

Rev 2