LEGEND

- E — EMERGENCY LIGHTING POINT
- DP — FIRE EXTINGUISHER (DRY POWDER)
- W — FIRE EXTINGUISHER (WATER)
- S/D — SMOKE DETECTOR
- EXIT — ILLUMINATED EXIT SIGN

KEY:

- LICENSABLE ACTIVITY (OFF SALES OF ALCOHOL)
- STORAGE AREA
- POINT OF SALE (ALCOHOL)

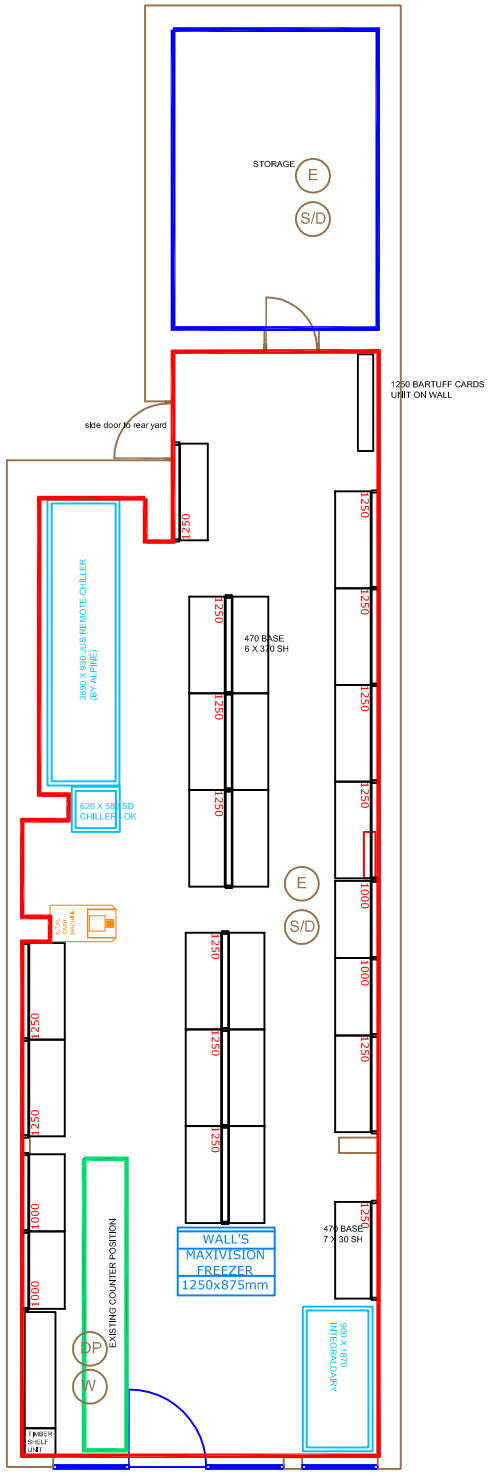

EXISTING PLAN LAYOUT

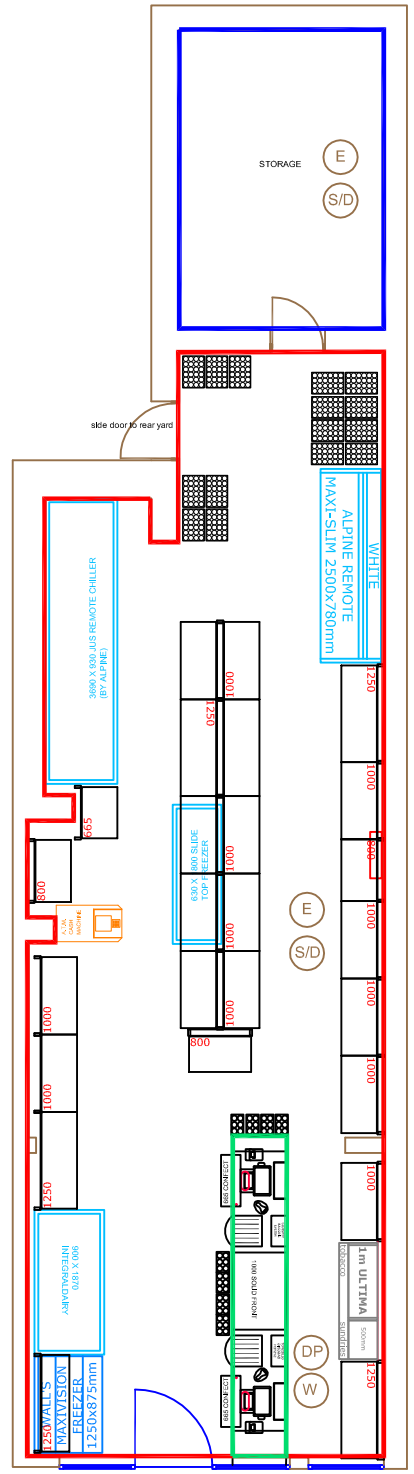

PROPSED NEW PLAN LAYOUT

IT IS THE RETAILERS RESPONSIBILITY TO ENSURE THAT THE SITE COMPLIES WITH THE DISABILITY DISCRIMINATION ACT 1995 PART 111 AND THAT ALL RELEVANT FIRE SAFETY EQUIPMENT, EMERGENCY LIGHTS AND SMOKE DETECTORS WHERE APPLICABLE ARE INSTALLED PRIOR TO OPENING.

CLIENT: PONAMPALAM USHAKARAN 9 BROOMFIELD ROAD EARLSDON COVENTRY CV5 6JN		REVISIONS:	DATE:
		A:	
		B:	
DRAWN BY: CHRIS WALTERS		C:	
SCALE: 1:100@A3	BRANCH NO:	D:	
DATE: 17.02.11	SQ FT:	E:	