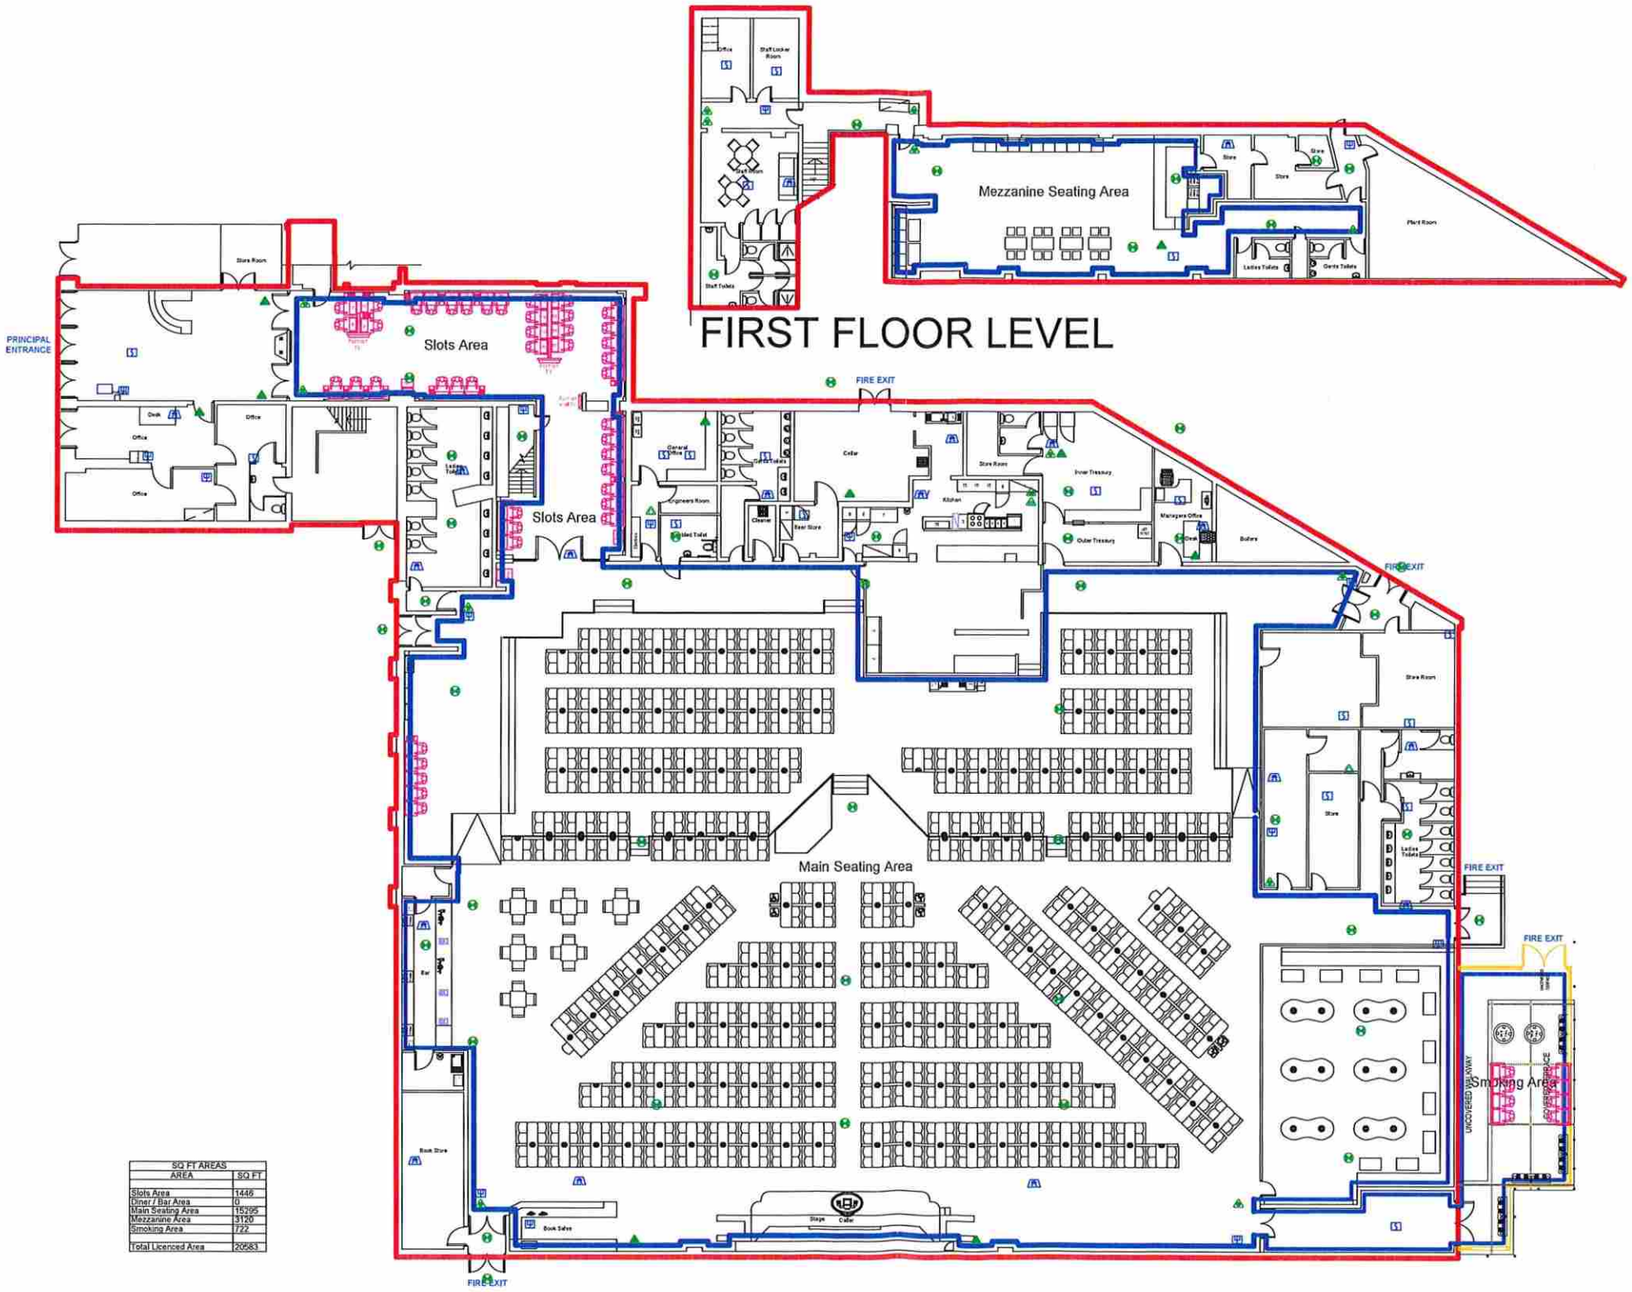

SQ FT AREAS	
AREA	SQ FT
Slots Area	1446
Diner / Bar Area	0
Main Seating Area	15295
Mezzanine Area	3120
Smoking Area	722
Total Licenced Area	20583

THIS DRAWING IS THE PROPERTY OF GALA LEISURE LTD. ALL DIMENSIONS TO BE CHECKED ON SITE PRIOR TO COMMENCEMENT OF ANY WORK OR MANUFACTURE. THIS DRAWING SHOULD BE READ IN CONJUNCTION WITH THE SPECIFICATION OF WORKS WHERE THIS IS RELEVANT.

PORTABLE FIRE FIGHTING EQUIPMENT
FIRE EXTINGUISHER, WATER TYPE
FIRE EXTINGUISHER, FOAM TYPE
FIRE EXTINGUISHER, POWDER TYPE
FIRE EXTINGUISHER, BC POWDER TYPE
FIRE EXTINGUISHER, ABC POWDER TYPE
FIRE EXTINGUISHER, GAS TYPE
FIRE EXTINGUISHER, HALON GAS TYPE
FIRE EXTINGUISHER, CARBON DIOXIDE TYPE
FIRE EXTINGUISHER, WET CHEMICAL TYPE
FIRE EXTINGUISHER, HYDROFEAY TYPE
WATER BUCKET
SAND BUCKET
FIRE BLANKET
FIXED FIRE FIGHTING EQUIPMENT
HOSEREEL (DISTANCE IN METERS)
FOR CLARITY PURPOSES, THE FOLLOWING SYMBOL IS LOCATED IN THE CENTER OF A ROOM INDICATE THAT THE ENTIRE ROOM IS PROTECTED BY THE SYSTEM
FIXED SYSTEM, WATER
FIXED SYSTEM, FOAM
FIXED SYSTEM, POWDER
FIXED SYSTEM, GAS
FIXED SYSTEM, WET CHEMICAL

INITIATING EQUIPMENT
HEAT DETECTOR
SMOKE DETECTOR
FLAME DETECTOR
GAS DETECTOR
MANUAL CALL POINT
(ATTACHED TO ANY SYMBOL INDICATES THAT IT IS LOCATED WITHIN THE VOID)
WARNING EQUIPMENT
WARNING DEVICE, MANUAL SOUNDER
WARNING DEVICE, SOUNDER
WARNING DEVICE, BELL
WARNING DEVICE, LOUDSPEAKER
WARNING DEVICE, TELEPHONE
WARNING DEVICE, VISUAL

OTHER	FIRE DOOR RATING
EMERGENCY LUMINAIRE (NON-MAINTAINED)	½ HOUR FIRE DOOR (SELF CLOSING)
EMERGENCY LUMINAIRE (MAINTAINED)	1 HOUR FIRE DOOR (SELF CLOSING)
NON ILLUMINATED FIRE EXIT SIGN	½ HOUR FIRE DOOR
ILLUMINATED FIRE EXIT SIGN	1 HOUR FIRE DOOR
ILLUMINATED FIRE EXIT SIGN (DIRECTIONAL)	FIRE DOOR (NON RATED)
FIRE DOOR KEEP LOCKED	FLOOR HEIGHTS FROM MAIN AUDITORIUM
FIRE KEEP DOOR SHUT	LEGEND
FIRE ESCAPE KEEP CLEAR	ALL SYMBOLS TAKEN FROM BS 1635:1990
DOORS PROVIDED WITH PANIC BOLTS	

EXTENT OF PREMISES

SALE OF ALCOHOL, PROVISION OF LATE NIGHT REFRESHMENTS AND PROVISION OF REGULATED ENTERTAINMENT

REVISIONS

REV	REVISION / ISSUE	DATE

CLIENT

GALA LEISURE LTD
PROPERTY DEPARTMENT
NEW CASTLE HOUSE
CASTLE BOULEVARD
NOTTINGHAM
NG7 1FT

PROJECT

GALA BINGO COVENTRY SAVOY
SAVOY BUILDINGS
RADFORD ROAD
COVENTRY
CV6 3BU

TITLE

PREMISES LICENCE

DRAWN BY:	JOHN FAREY
DATE:	MAY 2017
SCALE:	1:150 @ A1
DRAWING NUMBER	COVENTRY SAVOY - PREMISES LICENCE - MAY 17