Note

1. Do not scale from this drawing
2. To be read in conjunction with Project Risk Register REF: XXX
3. To be read in conjunction with all other Landscape Architect's drawings

KEY

Site Boundary

ID	RISK	MITIGATION	DATE MITIGATED

RESIDUAL PROJECT RISKS

DATE	REV	DESCRIPTION OF REVISION	DRAWN BY	APPROVED BY
15/12/2021	P04	1. Issued for Planning	MH	RS
09/12/2021	P03	Issued for CPs	MH	RS
22/10/2021	P02	Drawings amended as per Wates comments.	SVU	RS

REVISIONS

STATUS

S2 - *PLANNING*

ares LANDSCAPE ARCHITECTS

Ares Landscape Architects LTD
Gatecrasher,
51 Eyre Lane
Sheffield
S1 4RB

t: 0114 276 2000
e: hello@aresdesign.co.uk
w: ares.eu.com

CLIENT :

Wates Construction Ltd

PROJECT TITLE :

Coundon Court

DRAWING TITLE :

Site Location Plan

DRAWING SCALE :	DRAWN BY :	DRAWN DATE :
1:1250	MH	05/10/2021
PAPER SIZE :	APPROVED BY :	ALA PROJECT CODE:
A1	RS	ALA710

DRAWING NUMBER : **SRP1018-ALA-00-XX-DR-L-0023** STATUS : **S2** REVISION : **P04**

Note

1. Do not scale from this drawing
2. To be read in conjunction with Project Risk Register REF: XXX
3. To be read in conjunction with all other Landscape Architect's drawings

KEY

- Site Boundary
- Extent of Works
- Existing Building
- Proposed Building
- Existing Building to be demolished

ID	RISK	MITIGATION	DATE MITIGATED

RESIDUAL PROJECT RISKS

DATE	REV	DESCRIPTION OF REVISION	DRAWN BY	APPROVED BY
22/02/2022	P11	PV locations/sizes updated - landscape updated to suit	MH	RS
31/01/2022	P10	1. Skip location labelled removed 2. Parking arrangement to visitor car park amended to allow for larger planting area to pedestrian walkway	MH	RS
21/01/2022	P09	Labels added to plan to highlight bin store, skip location and substation	MH	RS

REVISIONS

STATUS
S2 - *PLANNING*

ares LANDSCAPE ARCHITECTS

Ares Landscape Architects LTD
Gatecrasher,
51 Eyre Lane
Sheffield
S1 4RB

t: 0114 276 2000
e: hello@aresdesign.co.uk
w: ares.eu.com

CLIENT :
Wates Construction Ltd

PROJECT TITLE :
Coundon Court

DRAWING TITLE :
Landscape Illustrative Masterplan

DRAWING SCALE :	DRAWN BY :	DRAWN DATE :
1:500	MS	05/10/2021
PAPER SIZE :	APPROVED BY :	ALA PROJECT CODE:
A1	RS	ALA710

DRAWING NUMBER : **SRP1018-ALA-00-XX-DR-L-0001** STATUS : **S2** REVISION : **P11**

Note

1. Do not scale from this drawing
2. To be read in conjunction with Project Risk Register REF: XXX
3. To be read in conjunction with all other Landscape Architect's drawings

KEY

- LISTED BUILDING
- EXISTING BUILDING TO BE RETAINED
- EXISTING BUILDING TO BE DEMOLISHED

ID	RISK	MITIGATION	DATE MITIGATED

RESIDUAL PROJECT RISKS

DATE	REV	DESCRIPTION OF REVISION	DRAWN BY	APPROVED BY

REVISIONS

STATUS

S2 - *PLANNING*

ares LANDSCAPE ARCHITECTS

Ares Landscape Architects LTD
Gatecrasher,
51 Eyre Lane
Sheffield
S1 4RB

t: 0114 276 2000
e: hello@aresdesign.co.uk
w: ares.eu.com

CLIENT :

Wates Construction Ltd

PROJECT TITLE :

Coundon Court

DRAWING TITLE :

Existing Block Plan

DRAWING SCALE :	DRAWN BY :	DRAWN DATE :
1:500	MH	07/10/2021
PAPER SIZE :	APPROVED BY :	ALA PROJECT CODE:
A1	RS	ALA710

DRAWING NUMBER :	STATUS :	REVISION :
SRP1018-ALA-00-XX-SK-L-0001	S2	P01

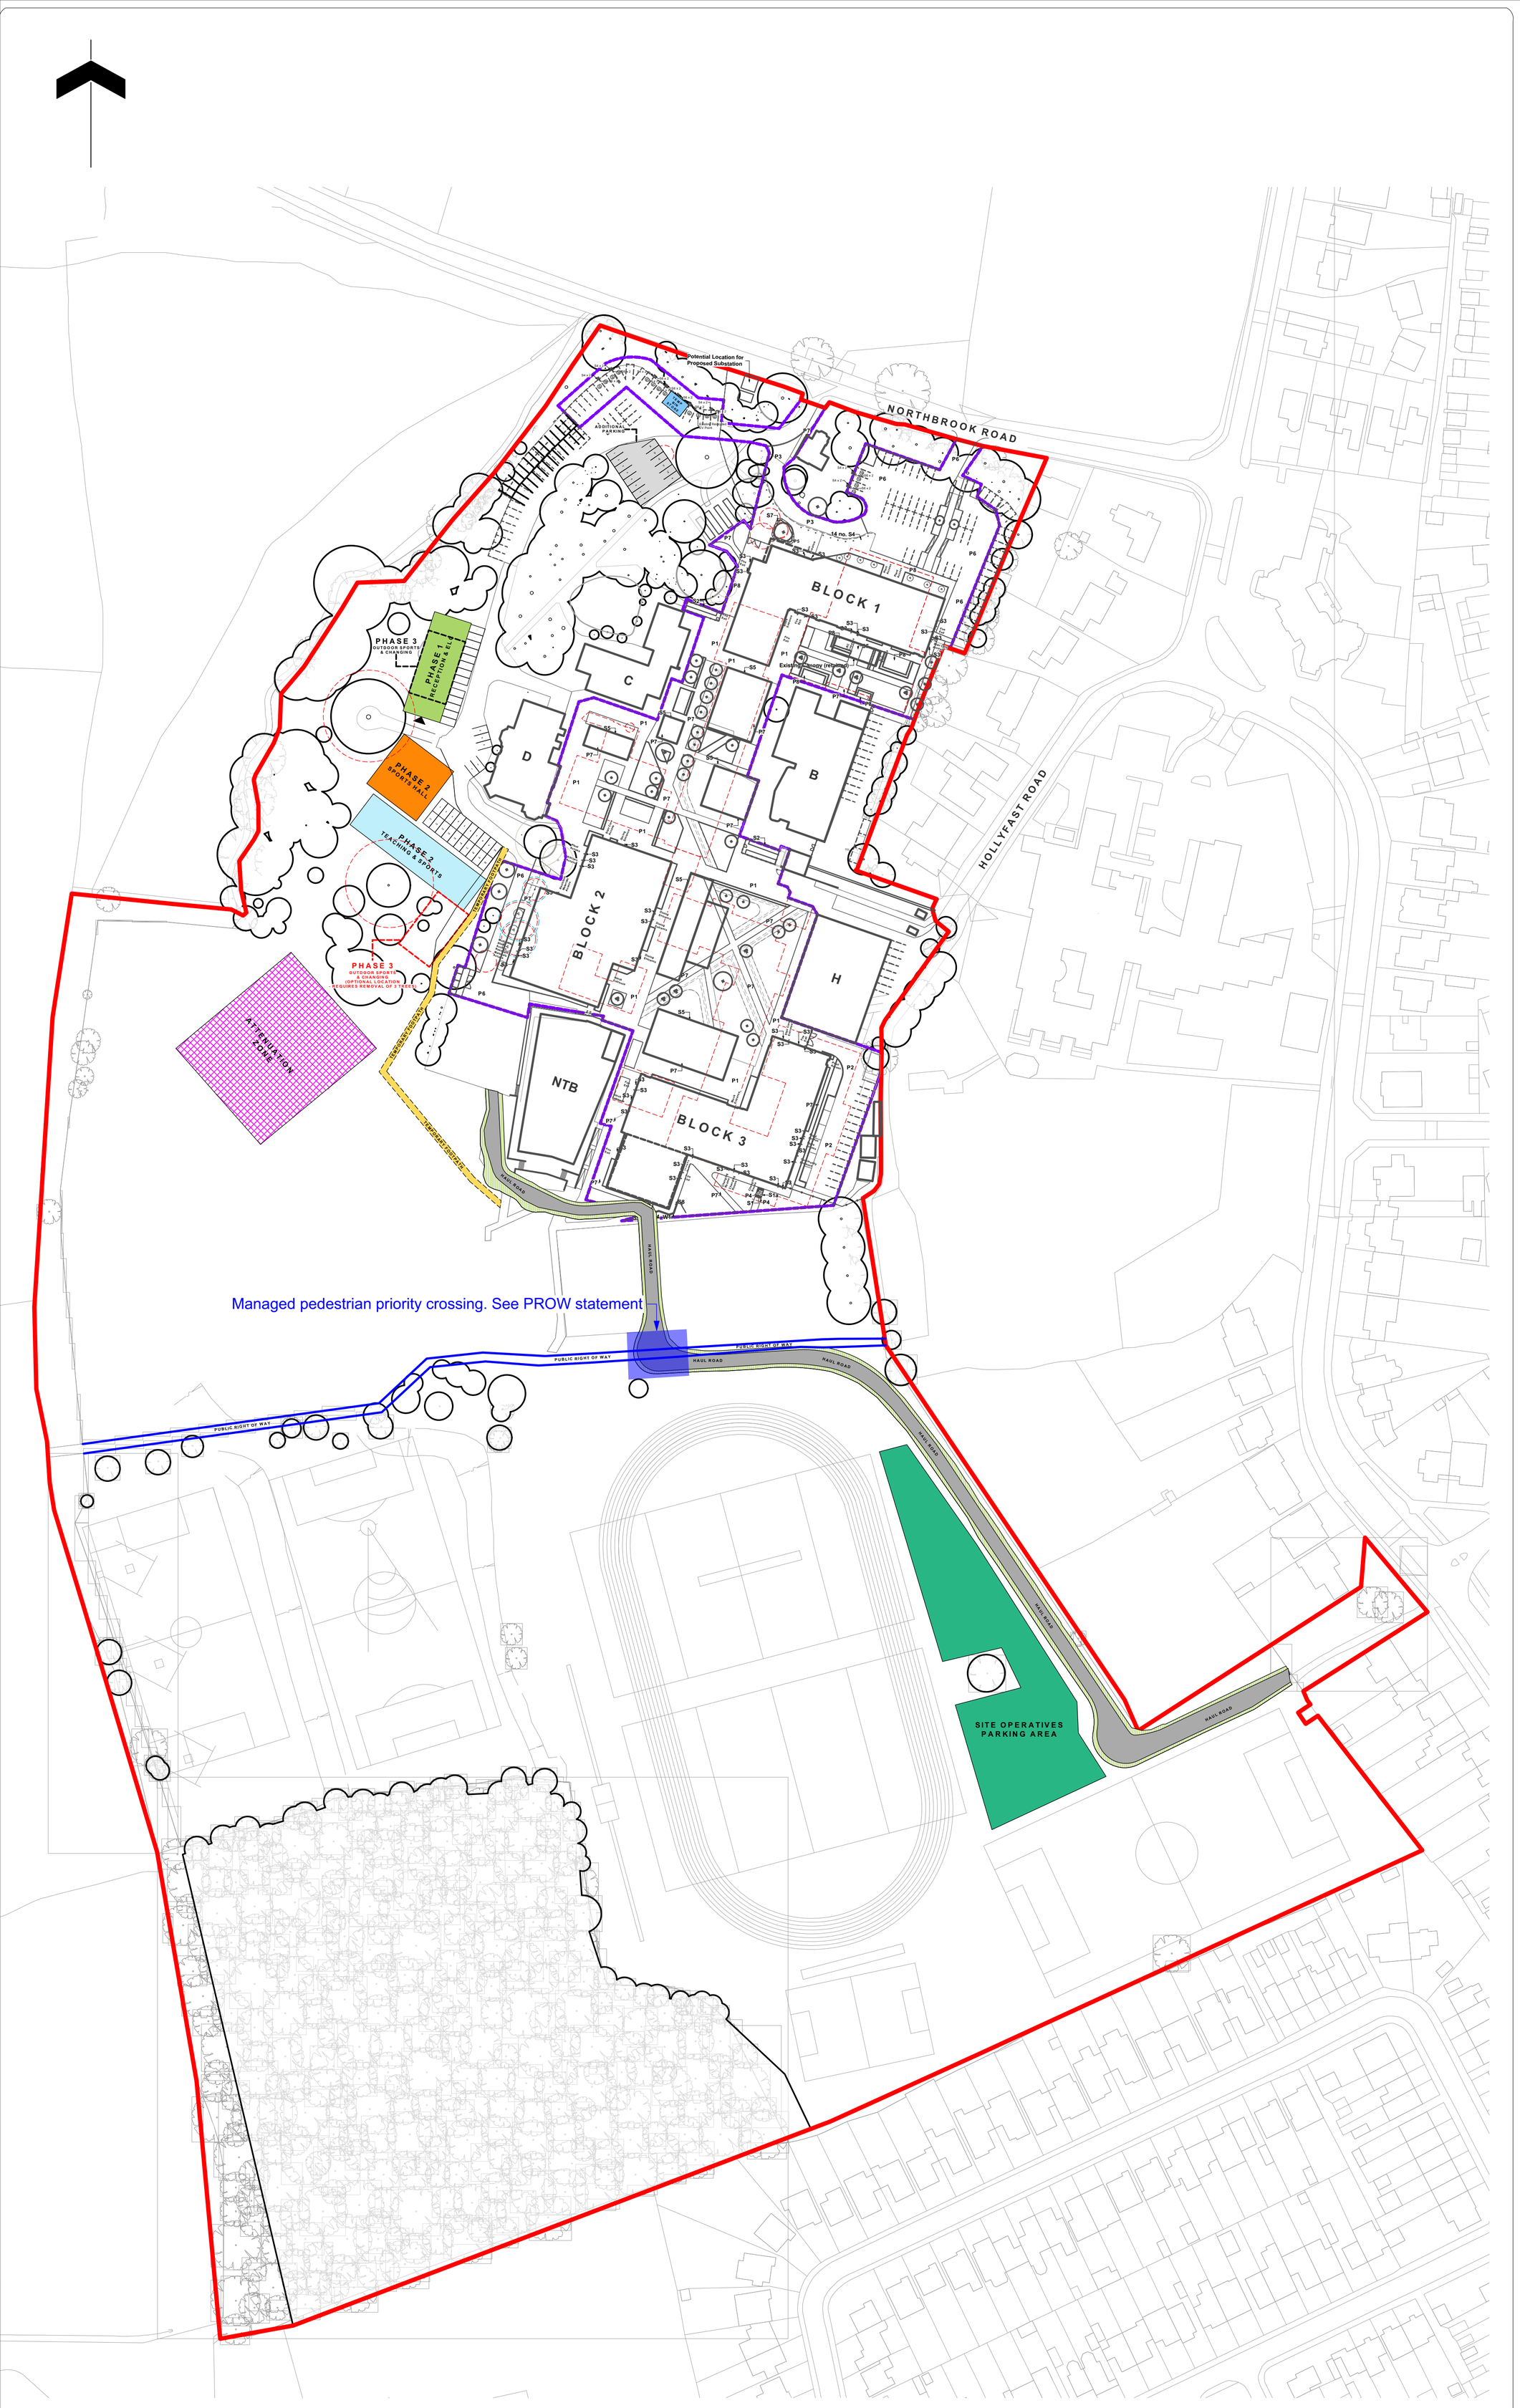

Note

1. Do not scale from this drawing
2. To be read in conjunction with Project Risk Register REF: XXX
3. To be read in conjunction with all other Landscape Architect's drawings

KEY

Site Boundary

Extent of Works

TEMPORARY BLOCKS

PHASE 1 - RECEPTION/ELC
Install 21/6/2022 to 26/8/2023
In use from 30/8/2022 to 10/11/2023

PHASE 2 - SPORTS HALL/CHANGING/TEACHING
Install 21/6/2022 to 26/8/2023
In use from 30/8/2022 to 25/04/2025

PHASE 3 - CHANGING
Install 16/10/2023 to 27/10/2023
In use from 30/10/2023 to 25/04/2025

ID	RISK	MITIGATION	DATE MITIGATED

RESIDUAL PROJECT RISKS

DATE	REV	DESCRIPTION OF REVISION	DRAWN BY	APPROVED BY
04/03/2022	P08	Updated to show latest temp block layouts, with the addition of site operatives car park	MH	RS
28/02/2022	P07	Updated to suit latest temp block layout	MH	RS
20/12/2021	P06	PROW updated	MH	RS
20/12/2021	P05	Updated to show PROW, and outdoor sports and changing to Phase 3	MH	RS

REVISIONS

STATUS
S2 - *PLANNING*

ares LANDSCAPE ARCHITECTS

Ares Landscape Architects LTD
Gatecrasher,
51 Eyre Lane
Sheffield
S1 4RB

t: 0114 276 2000
e: hello@aresdesign.co.uk
w: ares.eu.com

CLIENT :
Wates Construction Ltd

PROJECT TITLE :
Coundon Court

DRAWING TITLE :
Temporary Block Locations

DRAWING SCALE :	DRAWN BY :	DRAWN DATE :
1:1000	MH	05/10/2021
PAPER SIZE :	APPROVED BY :	ALA PROJECT CODE:
A1	RS	ALA710

DRAWING NUMBER : **SRP1018-ALA-00-XX-SK-L-0005** STATUS : **S2** REVISION : **P08**

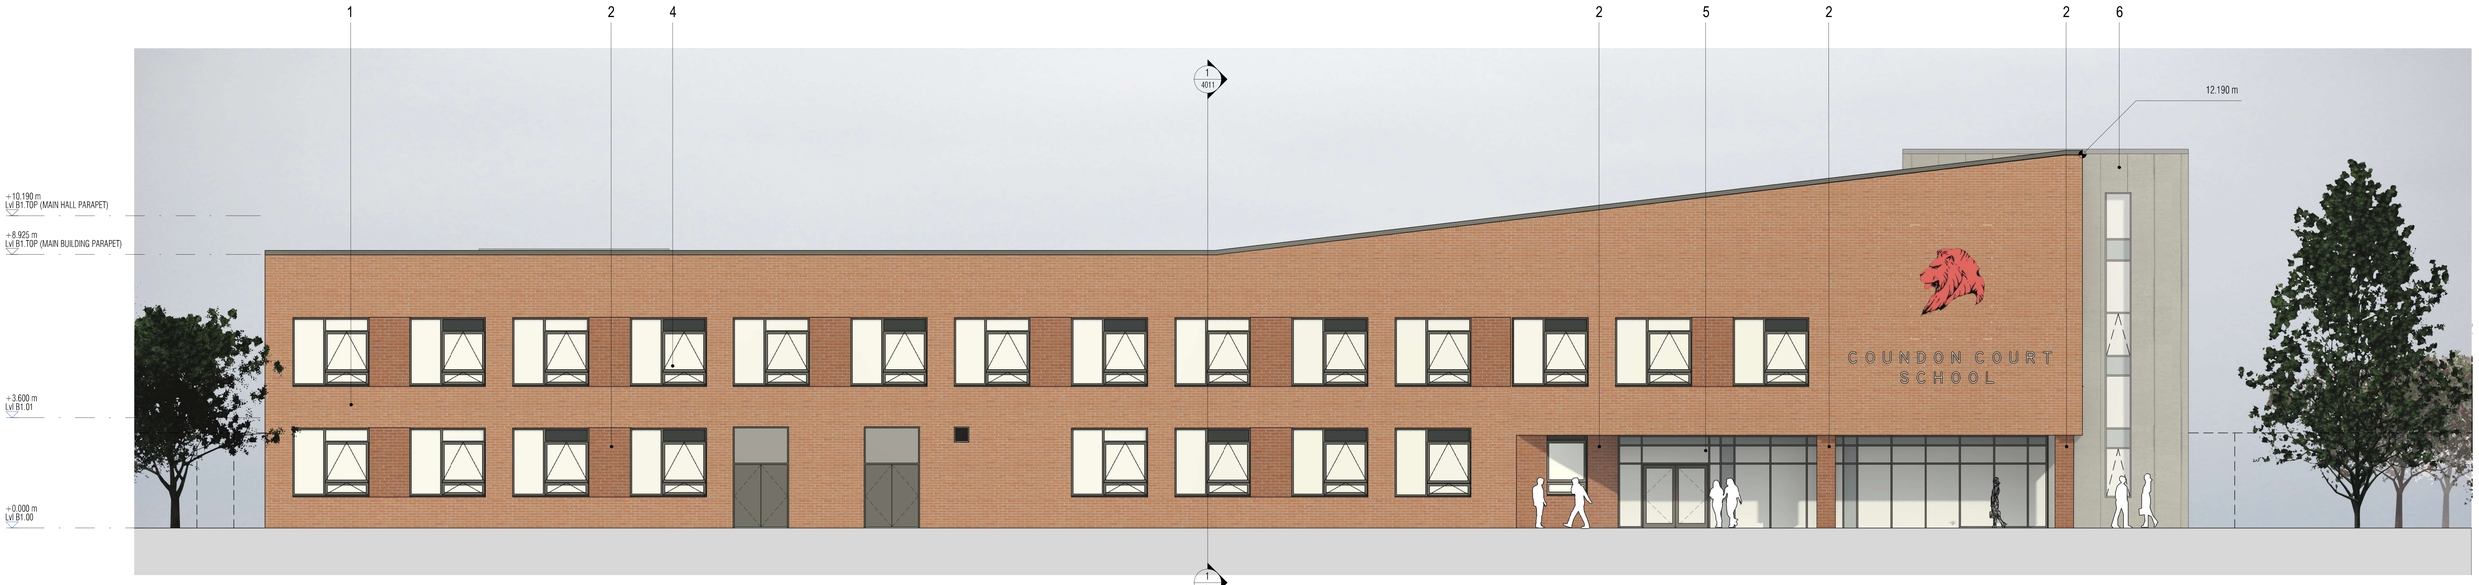

2b 3010 BLOCK 1 - NORTH ELEVATION
1 : 100

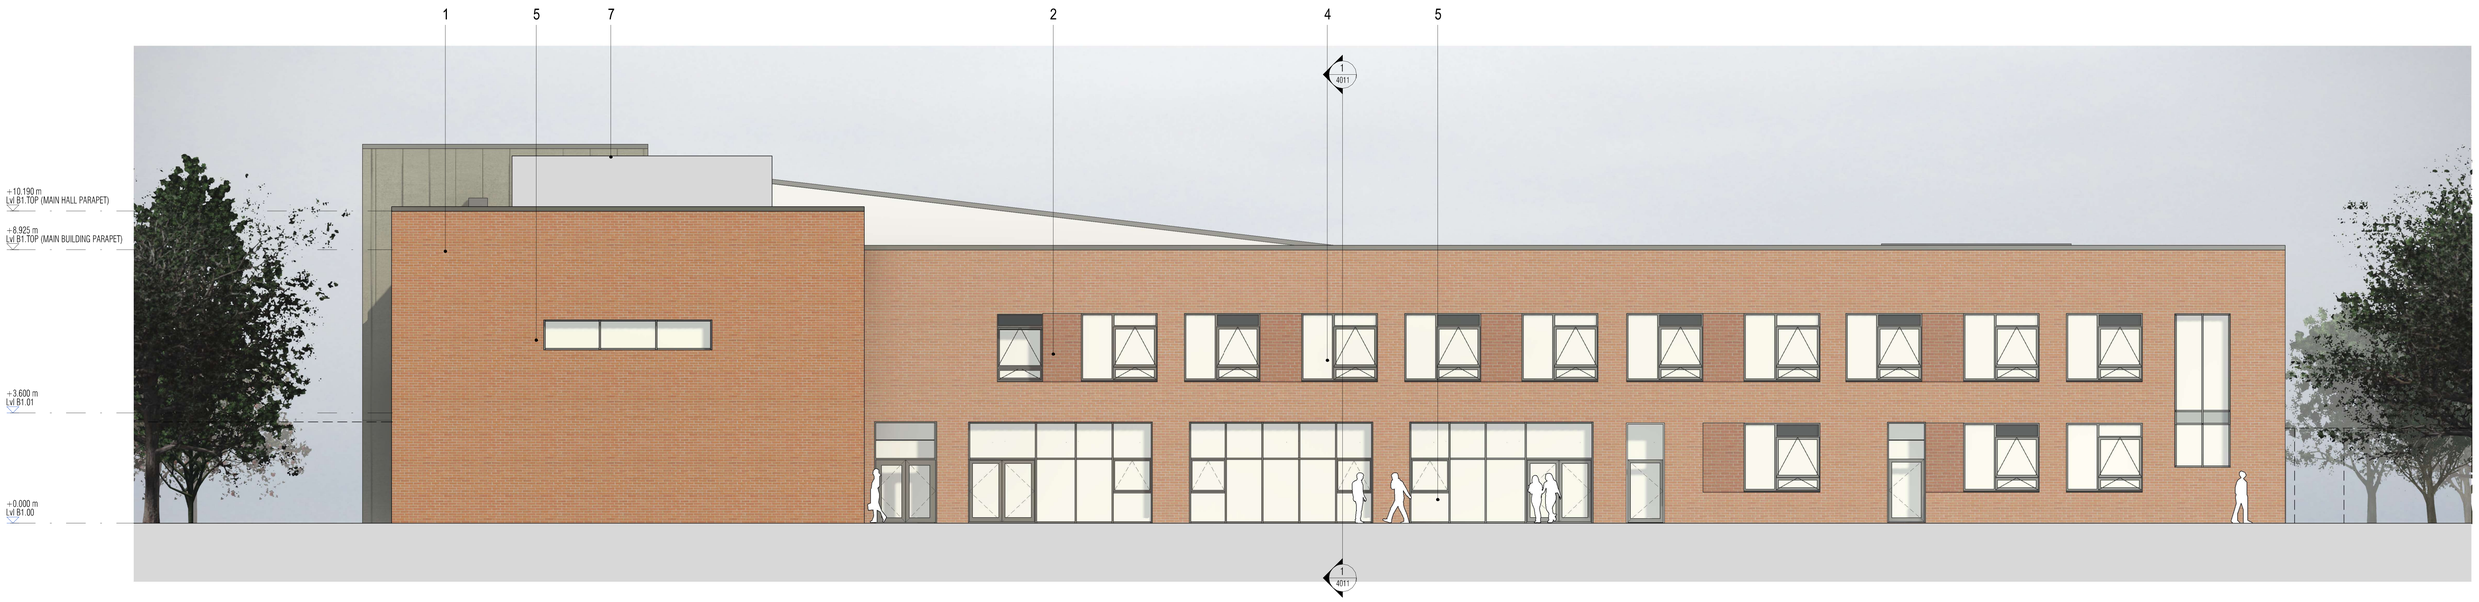

1 3010 BLOCK 1 - SOUTH ELEVATION
1 : 100

0 0.5m 1m 2m 5m

KEY PLAN

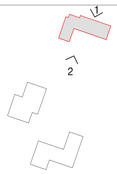

NOTES

01	FACING BRICKWORK	06	RAINSCREEN CLADDING
02	CONTRAST FACING BRICKWORK	07	PLANT ENCLOSURE
03	INSULATED RENDER	08	EXTERNAL CANOPY
04	PPC ALUMINIUM FRAMED WINDOWS	09	PPC METAL FRAMED OPENING
05	PPC ALUMINIUM FRAMED GLAZED CURTAIN WALLING		

REV	DATE	DESCRIPTION	DRWN CHKD
P01	17.12.21	PLANNING ISSUE	
P02	21.02.31	PLANNING ISSUE	

DRAWING TITLE
PLANNING APPLICATION
BLOCK 1 PROPOSED ELEVATIONS
NORTH & SOUTH

CLIENT
WATES

PROJECT
COUNDON COURT SCHOOL

SUITABILITY DESCRIPTION
FOR INFORMATION

STATUS

SCALE
1:100

SHEET
A1

DRAWING NO
SRP1018-JWA-B1-ZZ-DR-A-3010

REV
P02

DISCLAIMER
DO NOT SCALE THIS DRAWING ALL DIMENSIONS MUST BE CHECKED ON SITE
INFORM THE ARCHITECT OF ANY DISCREPANCIES PRIOR TO CONSTRUCTION

jestico + whiles
Sutton Yard 65 Goswell Road
London EC1V 7EN
+44 (0) 20 7380 0382
jesticowhiles.com
architecture + interior design
london + prague

© 2018 jestico + whiles. all rights reserved

J+W PROJECT NUMBER: J+W INTERNAL PROJECT NUMBER

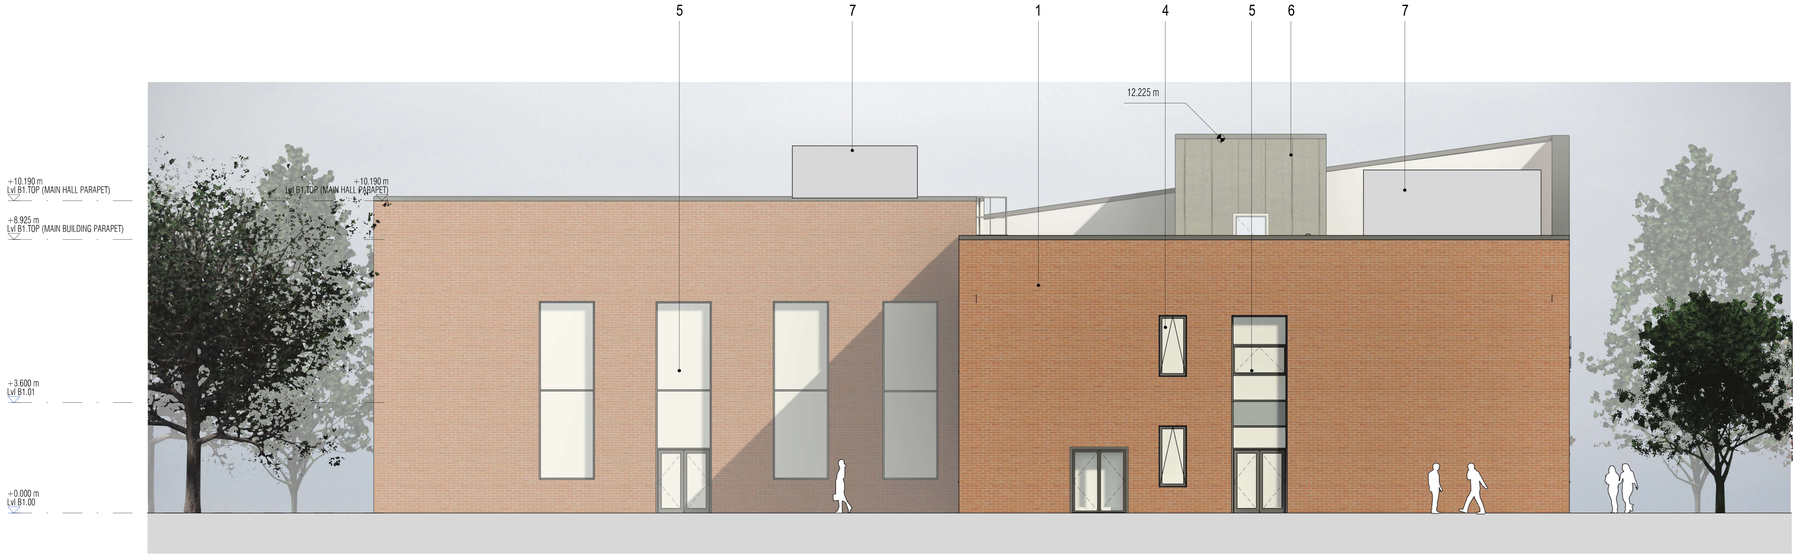

1 / 3011 BLOCK 1 - EAST ELEVATION
1 : 100

2 / 3011 BLOCK 1 - WEST ELEVATION
1 : 100

0 0.5m 1m 2m 5m

KEY PLAN

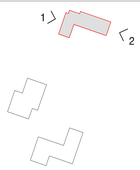

NOTES

01	FACING BRICKWORK	06	RAINSCREEN CLADDING
02	CONTRAST FACING BRICKWORK	07	PLANT ENCLOSURE
03	INSULATED RENDER	08	EXTERNAL CANOPY
04	PPC ALUMINIUM FRAMED WINDOWS	09	PPC METAL FRAMED OPENING
05	PPC ALUMINIUM FRAMED GLAZED CURTAIN WALLING		

REV	DATE	DESCRIPTION	DRWN	CHKD
P01	17.12.21	PLANNING ISSUE		
P02	21.02.31	PLANNING ISSUE		

DRAWING TITLE
PLANNING APPLICATION
BLOCK 1 PROPOSED ELEVATIONS
EAST & WEST

CLIENT
WATES

PROJECT
COUNDON COURT SCHOOL

SUITABILITY DESCRIPTION: FOR INFORMATION
STATUS:

SCALE: 1:100
SHEET: A1

DRAWING NO: SRP1018-JWA-B1-ZZ-DR-A-3011
REV: P02

DISCLAIMER
DO NOT SCALE THIS DRAWING ALL DIMENSIONS MUST BE CHECKED ON SITE
INFORM THE ARCHITECT OF ANY DISCREPANCIES PRIOR TO CONSTRUCTION

jestico + whiles
Sutton Yard 65 Goswell Road
London EC1V 7EN
+44 (0) 20 7380 0382
jesticowhiles.com
architecture + interior design
london + prague

© 2018 jestico + whiles. all rights reserved

J-W PROJECT NUMBER: / J-W INTERNAL PROJECT NUMBER

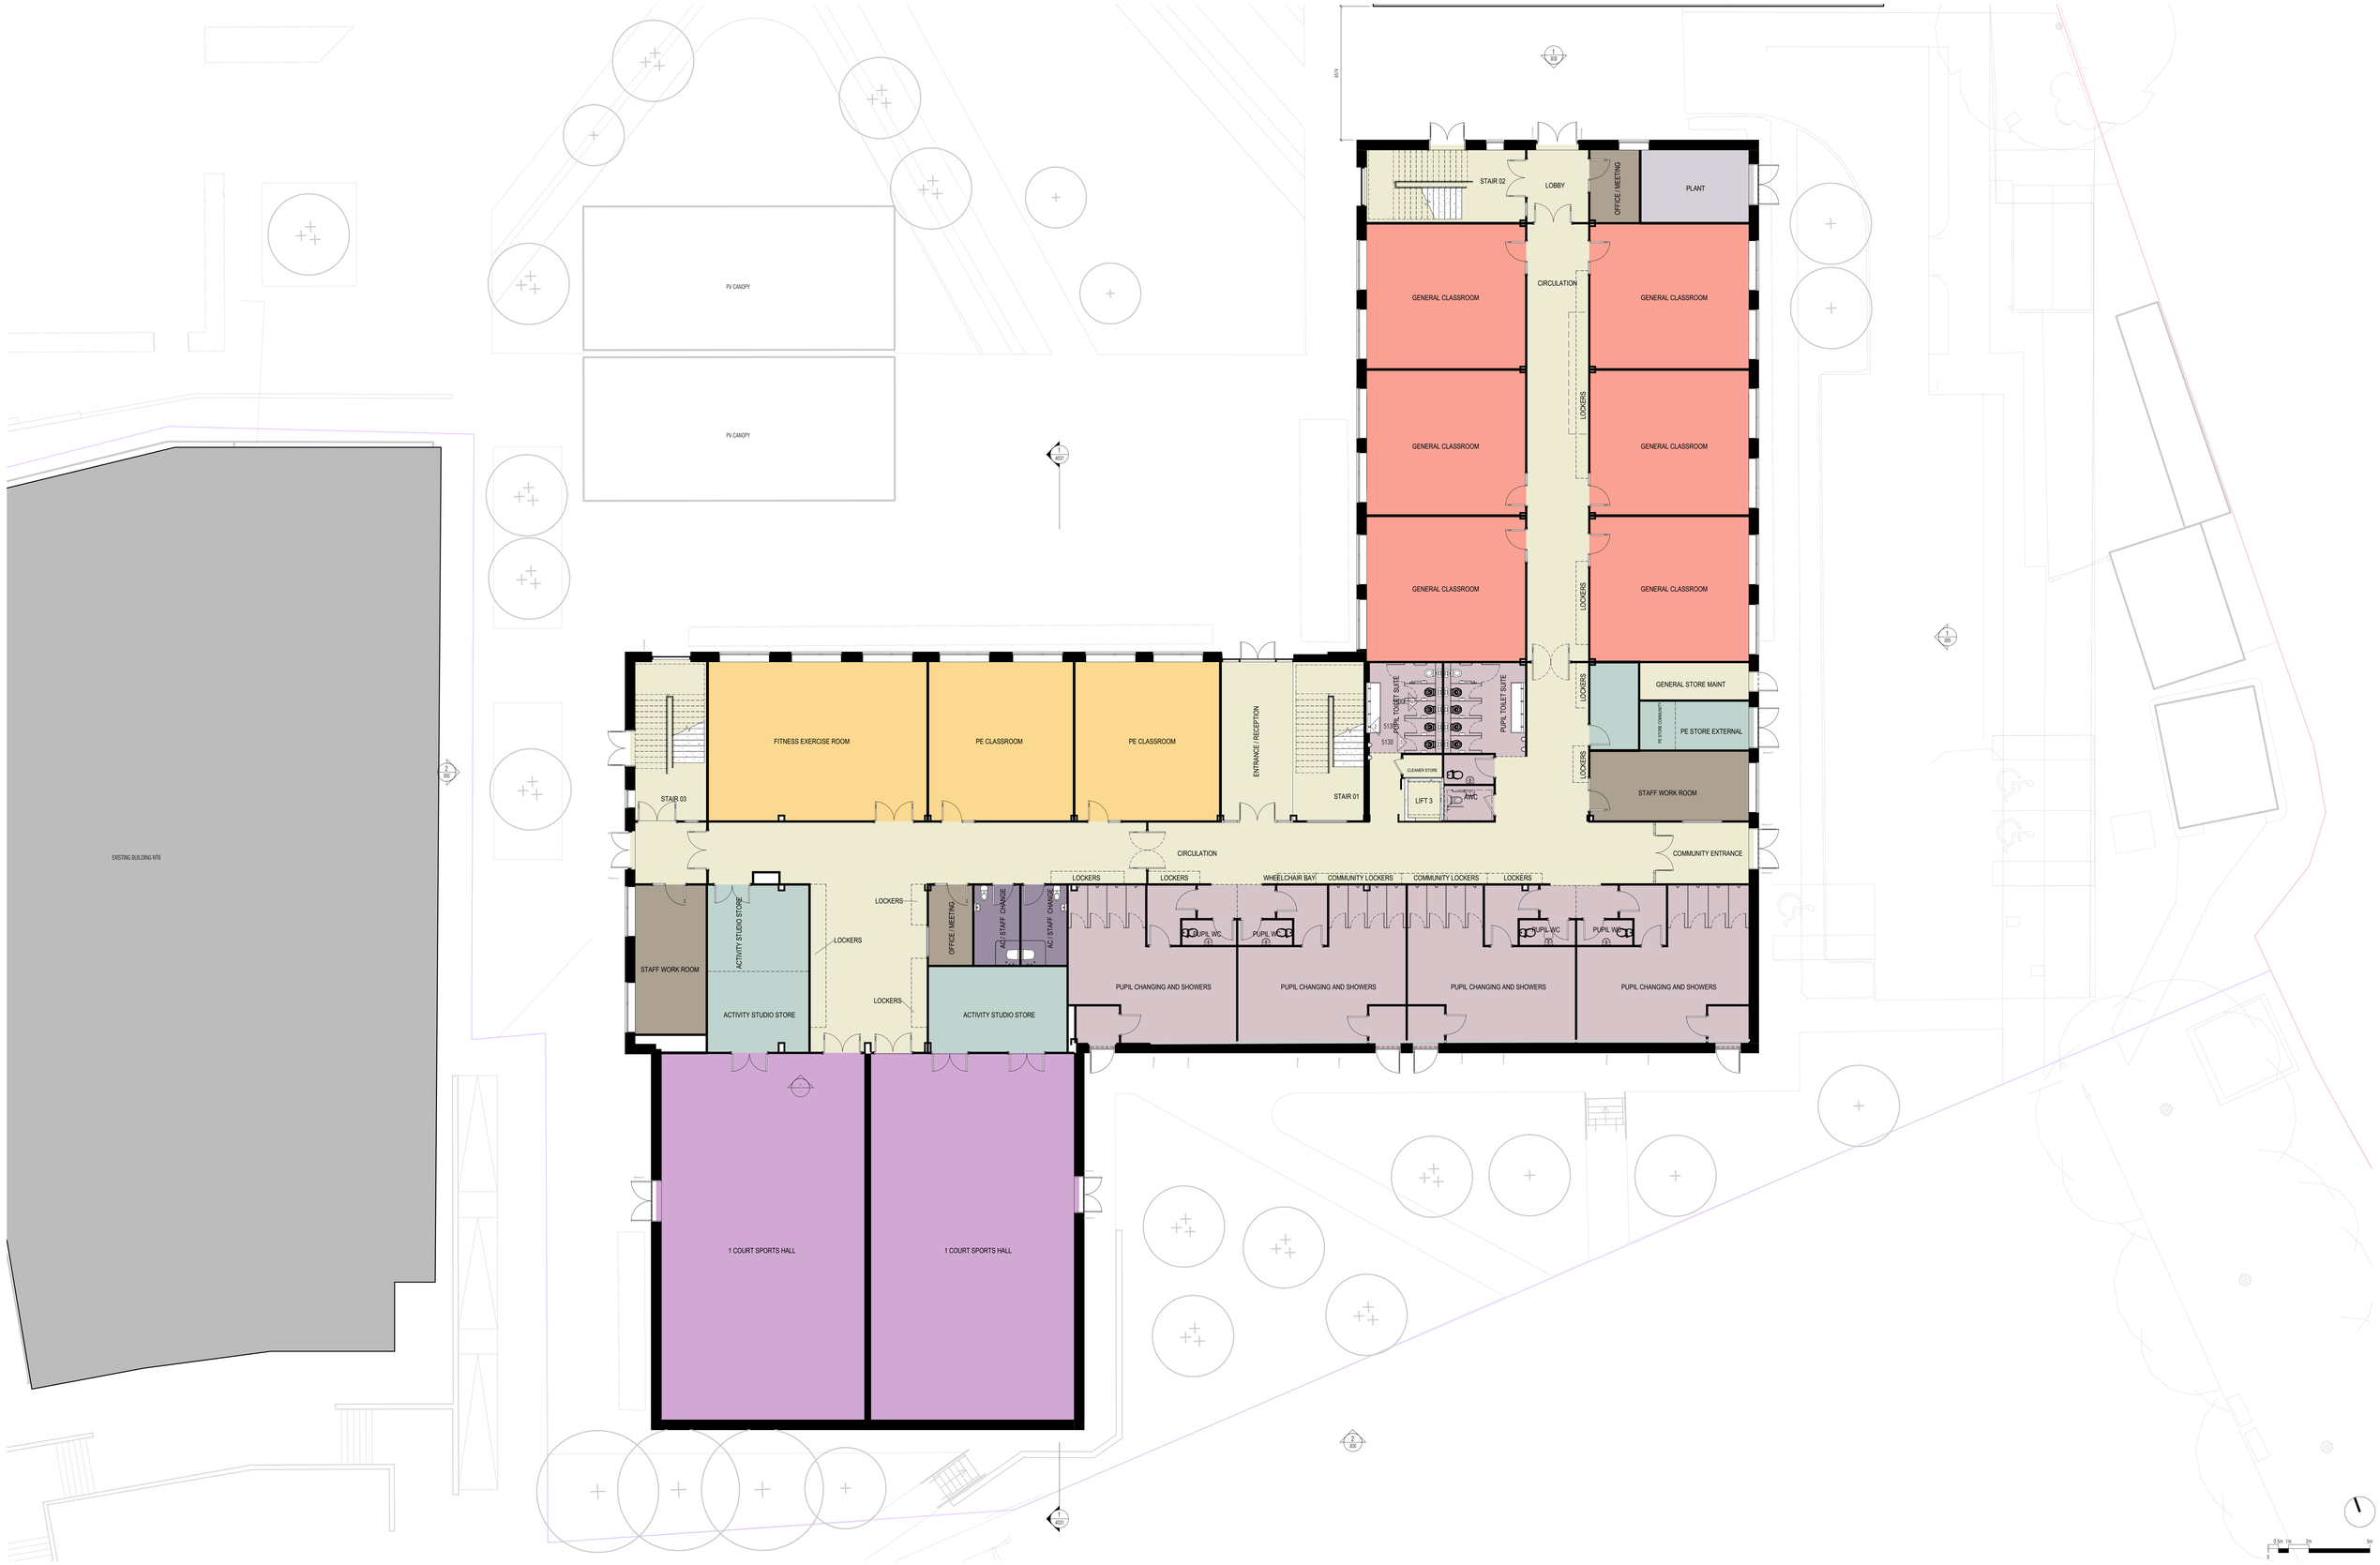

KEY PLAN

NOTES

Site Boundary

Extent of Works

REV	DATE	DESCRIPTION	DRAWN	CHKD
P01	17.12.21	PLANNING ISSUE	RJR	DBH
P02	14.02.22	PLANNING ISSUE	RJR	DBH

DRAWING TITLE
PLANNING APPLICATION
BLOCK 3 GA PLAN
GROUND FLOOR

SUITABILITY DESCRIPTION
FOR INFORMATION

STATUS

DRAWING NO
SRP1018-JWA-B3-00-DR-A-1031

REV
P02

CLIENT
WATES

PROJECT
COUNDON COURT SCHOOL (B3)

SCALE
1:100

SHEET
A0

DISCLAIMER: ONLY USE DIMENSIONS AND LEVELS INDICATED. DO NOT SCALE OFF THIS DRAWING OR TAKE MEASUREMENTS OFF ELECTRONIC COPIES. ALL DIMENSIONS MUST BE CHECKED ON SITE BEFORE THE ARCHITECT OF ANY DISCREPANCIES PRIOR TO CONSTRUCTION.

jestico + whiles
Sutton Yard 65 Goswell Road
London EC1V 7EN
+44 (0) 20 7380 0382
jesticowhiles.com
architecture + interior design
london + prague

© 2018 jestico + whiles, all rights reserved

J + W PROJECT NUMBER : 3130

1 / 3035 BLOCK 03 - NORTH ELEVATION
1 : 100

2 / 3035 BLOCK 03 - SOUTH ELEVATION
1 : 100

0.5m 1m 2m 5m
0

KEY PLAN

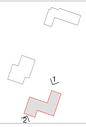

NOTES

01	FACING BRICKWORK	06	RAINSCREEN CLADDING
02	CONTRAST FACING BRICKWORK	07	PLANT ENCLOSURE
03	INSULATED RENDER	08	EXTERNAL CANOPY
04	PPC ALUMINIUM FRAMED WINDOWS	09	PPC METAL FRAMED OPENING
05	PPC ALUMINIUM FRAMED GLAZED CURTAIN WALLING	10	ROOF ACCESS STAIR

REV	DATE	DESCRIPTION	DRWN CHKD
P01	17.12.21	PLANNING ISSUE	
P02	21.02.21	PLANNING ISSUE	

DRAWING TITLE
PLANNING APPLICATION
BLOCK 3 PROPOSED ELEVATIONS
NORTH & SOUTH

SUITABILITY DESCRIPTION — STATUS
FOR INFORMATION

DRAWING NO — REV
SRP1018-JWA-B3-ZZ-DR-A-3031P02

CLIENT
WATES

PROJECT
COUNDON COURT SCHOOL (B3)

SCALE — SHEET
1 : 100 — A0

DISCLAIMER: ONLY USE DIMENSIONS AND LEVELS INDICATED. DO NOT SCALE OFF THIS DRAWING OR THINE MEASUREMENTS OFF ELECTRONIC COPIES. ALL DIMENSIONS MUST BE CHECKED ON SITE. INFORM THE ARCHITECT OF ANY DISCREPANCIES PRIOR TO CONSTRUCTION.

jestico + whiles
Sutton Yard 65 Goswell Road
London EC1V 7EN
+44 (0) 20 7380 0382
jesticowhiles.com
architecture + interior design
london + prague

© 2019 jestico + whiles. all rights reserved.

J+W PROJECT NUMBER : 3130

1 3031 BLOCK 03 - EAST ELEVATION
1 : 100

2 3031 BLOCK 03 - WEST ELEVATION
1 : 100

0.5m 1m 2m 5m
0

KEY PLAN

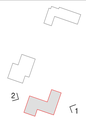

NOTES

01	FACING BRICKWORK	06	RAINSCREEN CLADDING
02	CONTRAST FACING BRICKWORK	07	PLANT ENCLOSURE
03	INSULATED RENDER	08	EXTERNAL CANOPY
04	PPC ALUMINIUM FRAMED WINDOWS	09	PPC METAL FRAMED OPENING
05	PPC ALUMINIUM FRAMED GLAZED CURTAIN WALLING	10	ROOF ACCESS STAIR

REV	DATE	DESCRIPTION	DRWN CHKD
P01	17.12.21	PLANNING ISSUE	
P02	21.02.21	PLANNING ISSUE	

DRAWING TITLE
PLANNING APPLICATION
BLOCK 3 PROPOSED ELEVATIONS
EAST & WEST

SUITABILITY DESCRIPTION
FOR INFORMAITON

STATUS

DRAWING NO
SRP1018-JWA-B3-ZZ-DR-A-3031P02

REV
-

CLIENT
WATES

PROJECT
COUNDON COURT SCHOOL (B3)

SCALE
1:100

SHEET
A0

DISCLAIMER: ONLY USE DIMENSIONS AND LEVELS INDICATED. DO NOT SCALE OFF THIS DRAWING OR THINE MEASUREMENTS OFF ELECTRONIC COPIES. ALL DIMENSIONS MUST BE CHECKED ON SITE INFORM THE ARCHITECT OF ANY DISCREPANCIES PRIOR TO CONSTRUCTION.

jestico + whiles
Sutton Yard 65 Goswell Road
London EC1V 7EN
+44 (0) 20 7380 0382
jesticowhiles.com
architecture + interior design
london + prague

© 2019 jestico + whiles. all rights reserved.

J+W PROJECT NUMBER : 3130

1 NORTH ELEVATION
3040 1 : 100

2 SOUTH ELEVATION
3040 1 : 100

KEY PLAN

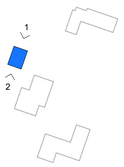

NOTES

01	NEW FLUES TO OLD HOUSE
02	FLOOR GRILLE
03	PLANNED FUTURE BUILDING
04	EXISTING BUILDING
05	OLD HOUSE (EFAD)

REV	DATE	DESCRIPTION	DRAWN	CHKD
P01	17.03.22	PLANNING ISSUE	MH	RJR

DRAWING TITLE
OLD HOUSE NORTH AND SOUTH ELEVATIONS

CLIENT
WATES

PROJECT
COUNDON COURT

SUITABILITY DESCRIPTION: ISSUED FOR INFORMATION
STATUS:

DRAWING NO: 3130-JWA-ZZ-ZZ-DR-A-3040
REV: P01

SCALE: 1:100
SHEET: A1

DISCLAIMER
DO NOT SCALE THIS DRAWING ALL DIMENSIONS MUST BE CHECKED ON SITE INFORM THE ARCHITECT OF ANY DISCREPANCIES PRIOR TO CONSTRUCTION

jestico + whiles
Sutton Yard 65 Goswell Road
London EC1V 7EN
+44 (0) 20 7380 0382
jesticowhiles.com
architecture + interior design
london + prague

© 2018 jestico + whiles, all rights reserved

J+W PROJECT NUMBER: 3130